



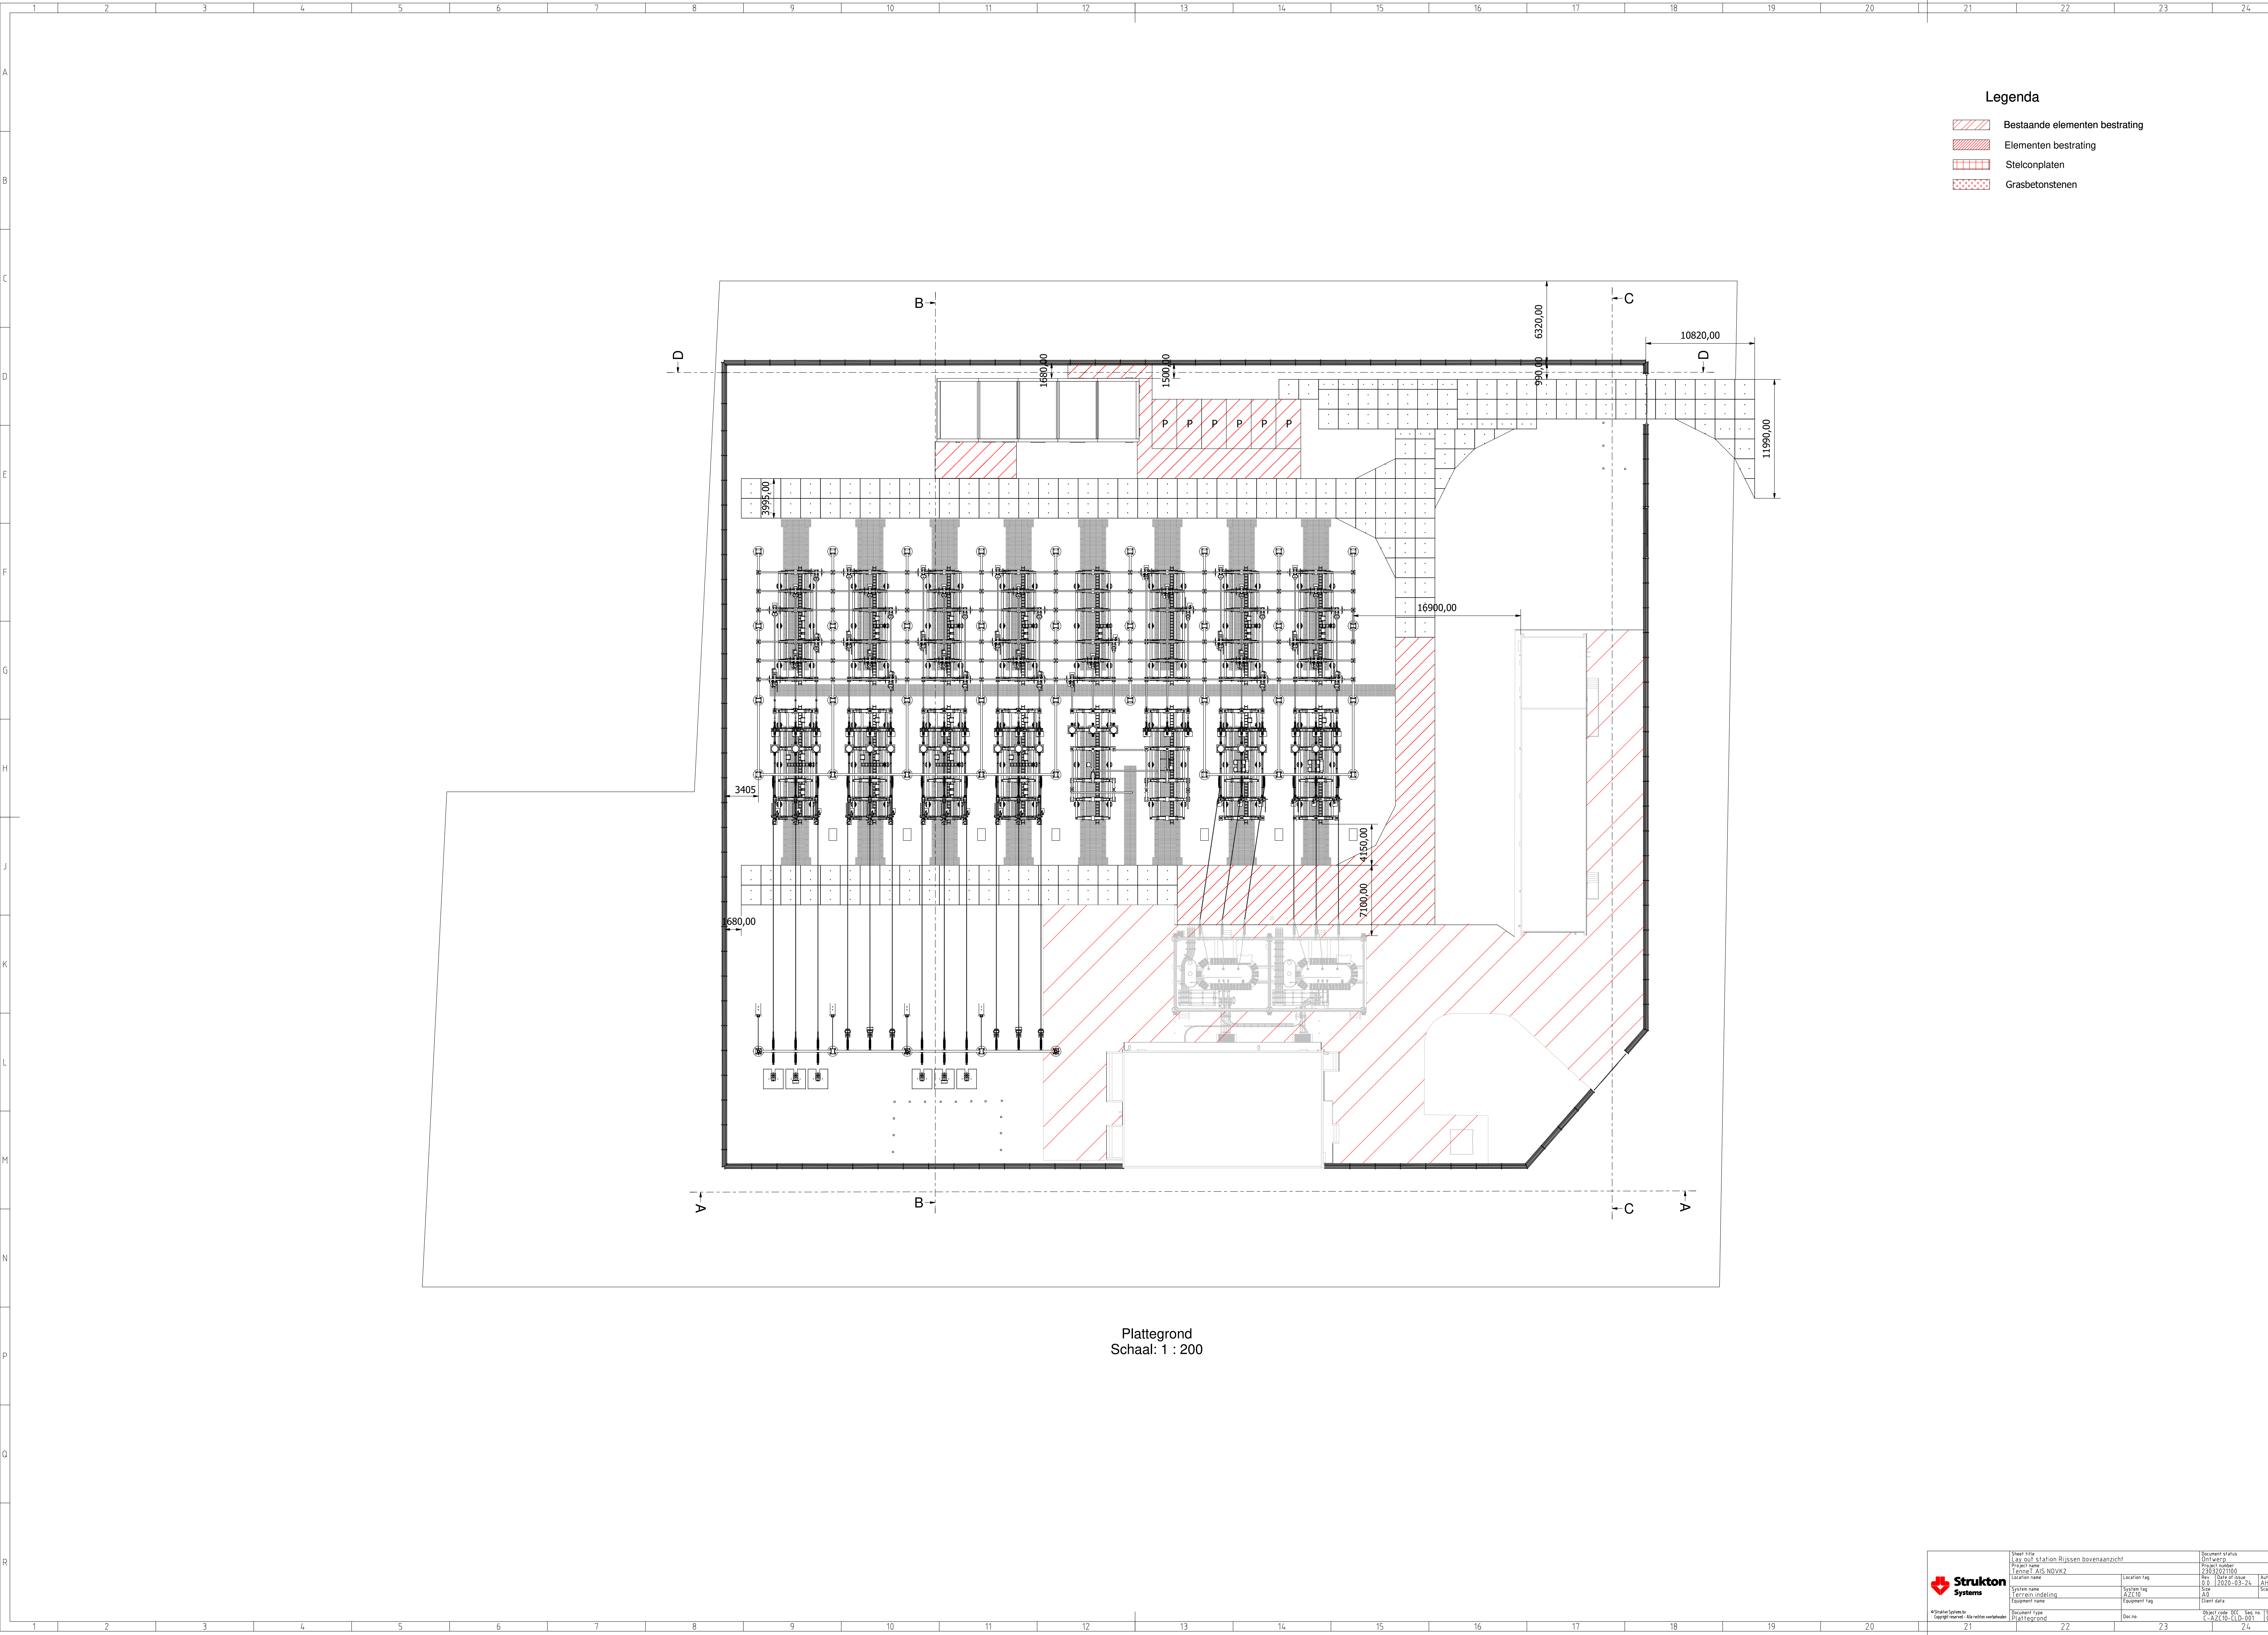


Plattegrond
Schaal: 1 : 200

Legenda					
	Bestaande elementen bestrating				
	Elementen bestrating				
	Stelconplaten				
	Grasbetonstenen				


	Sheet title	Lay-out station Rijsen bovenaanzicht		Document status	
	Project name	Lijnnet AIS NOV2		Project number	230520100
	Location name			Rev.	0.0 2020-03-26
	System name	Terrein indeling		Author	ASB
© Strukton Systems Copyright reserved - alle rechten voorbehouden	Document name	Plattegrond		Scale	1:200
	Document type	Plattegrond		Client name	
	Doc.no.	21		Object code	001
		22		Doc. no.	C-02C10-CLD-001
		23		Sheet	1/001
		24			

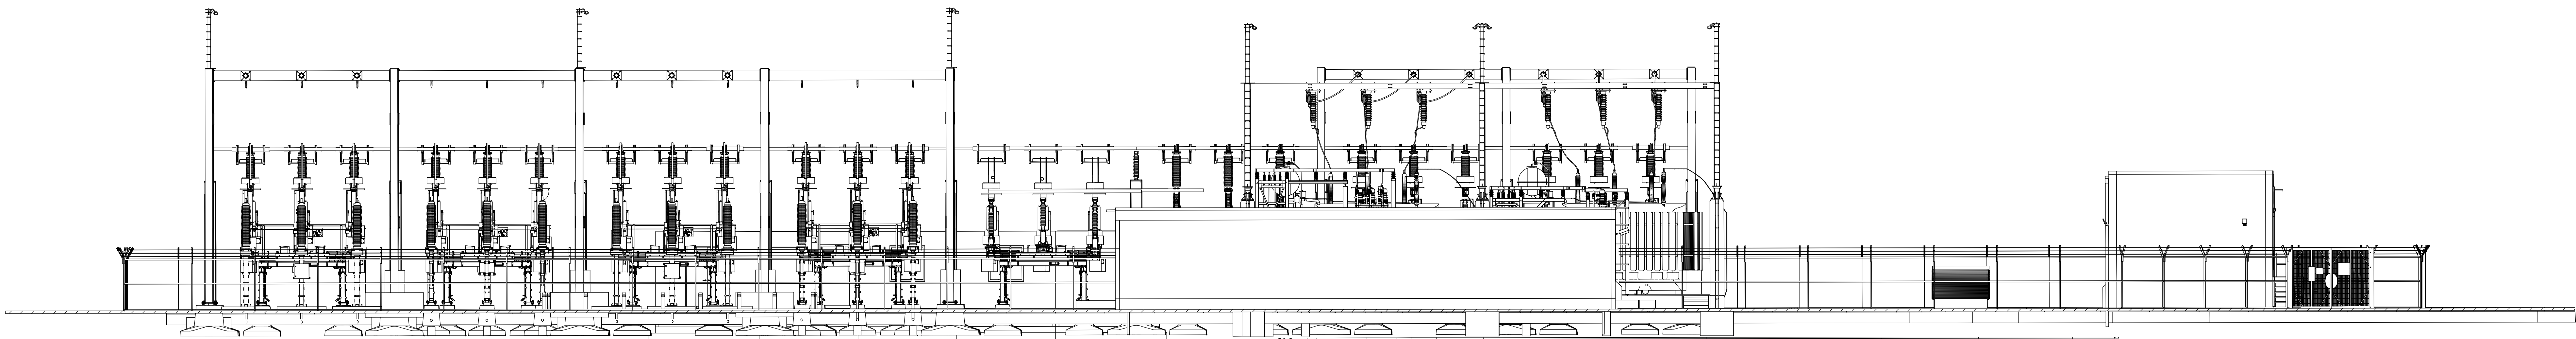


Doorsnede: A-A
Schaal: 1 : 100

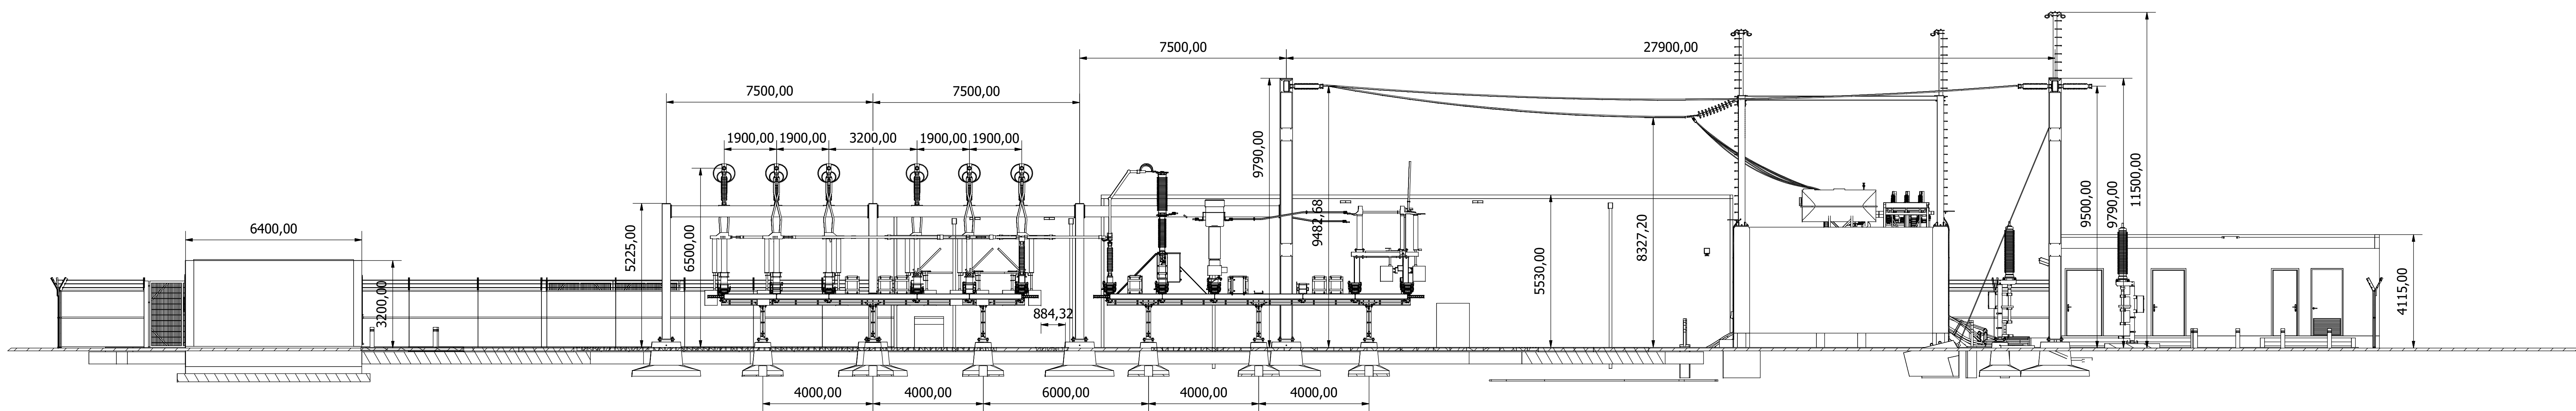

Doorsnede: B-B
Schaal: 1 : 100

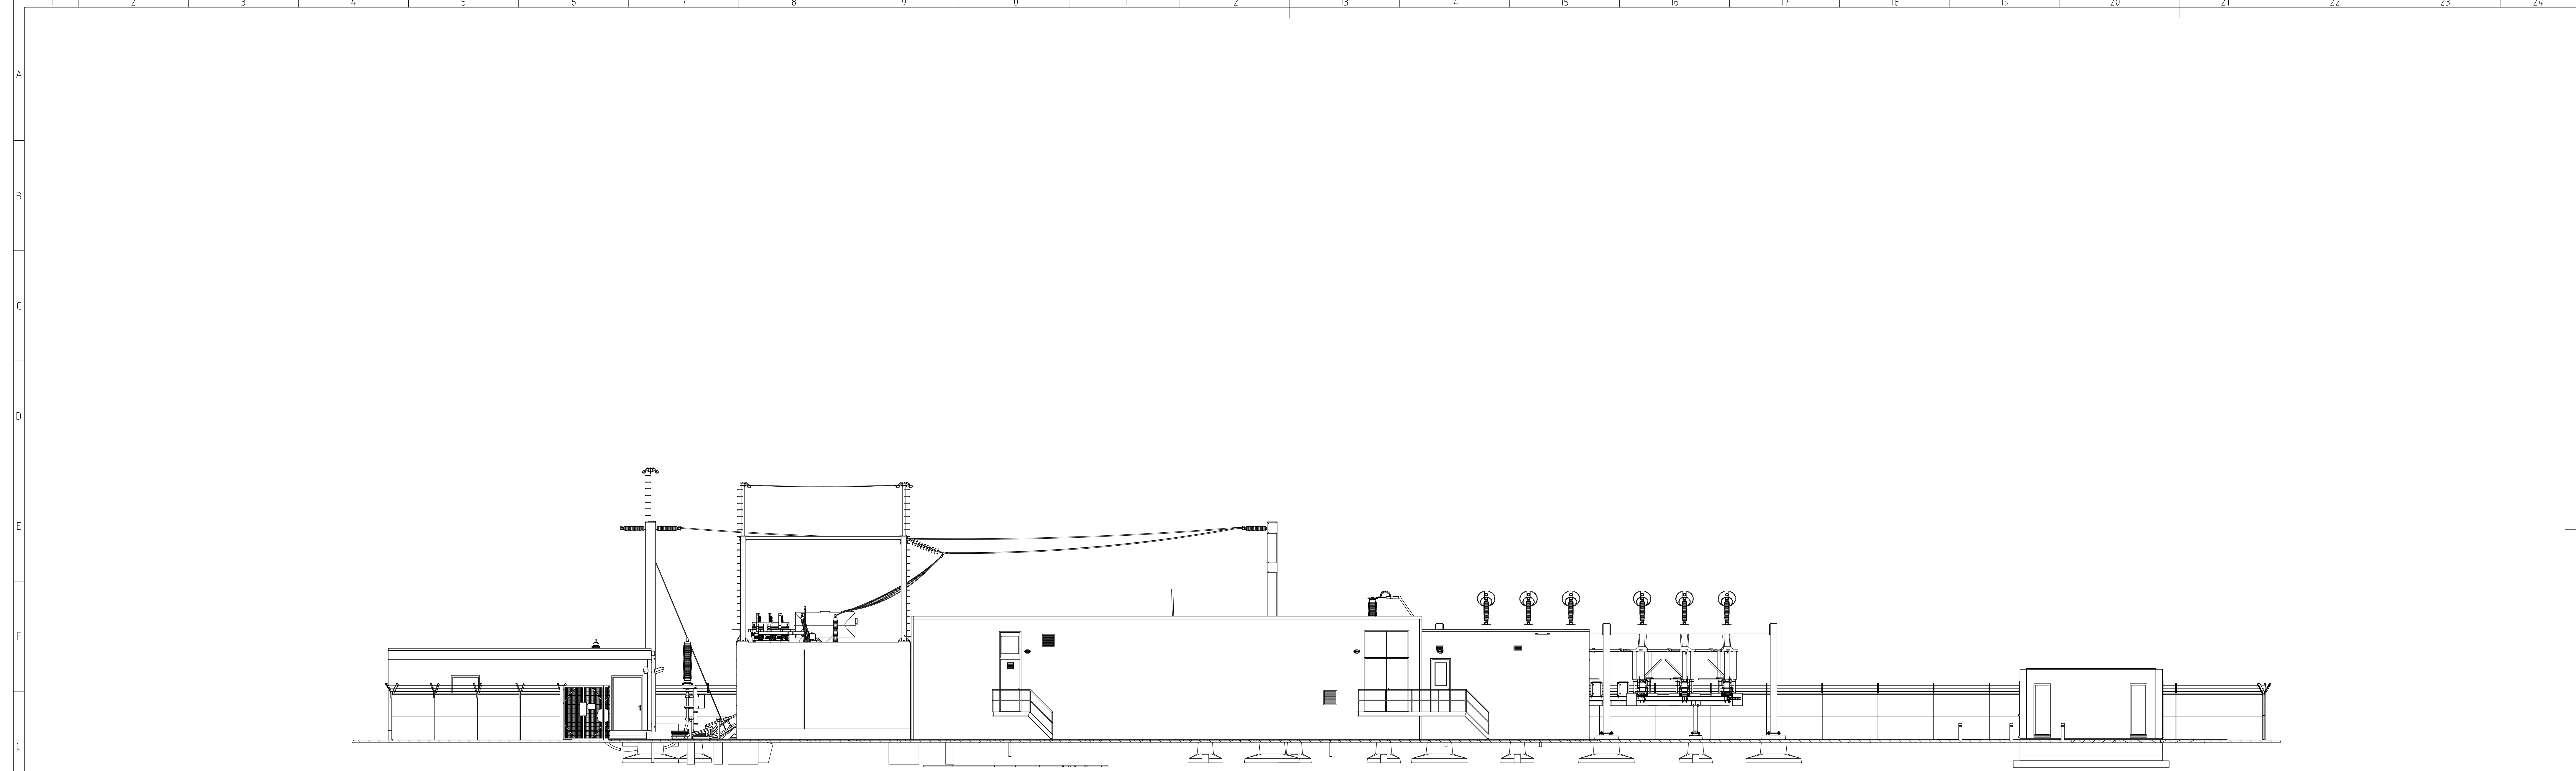

Doorsnede: C-C
Schaal: 1 : 100

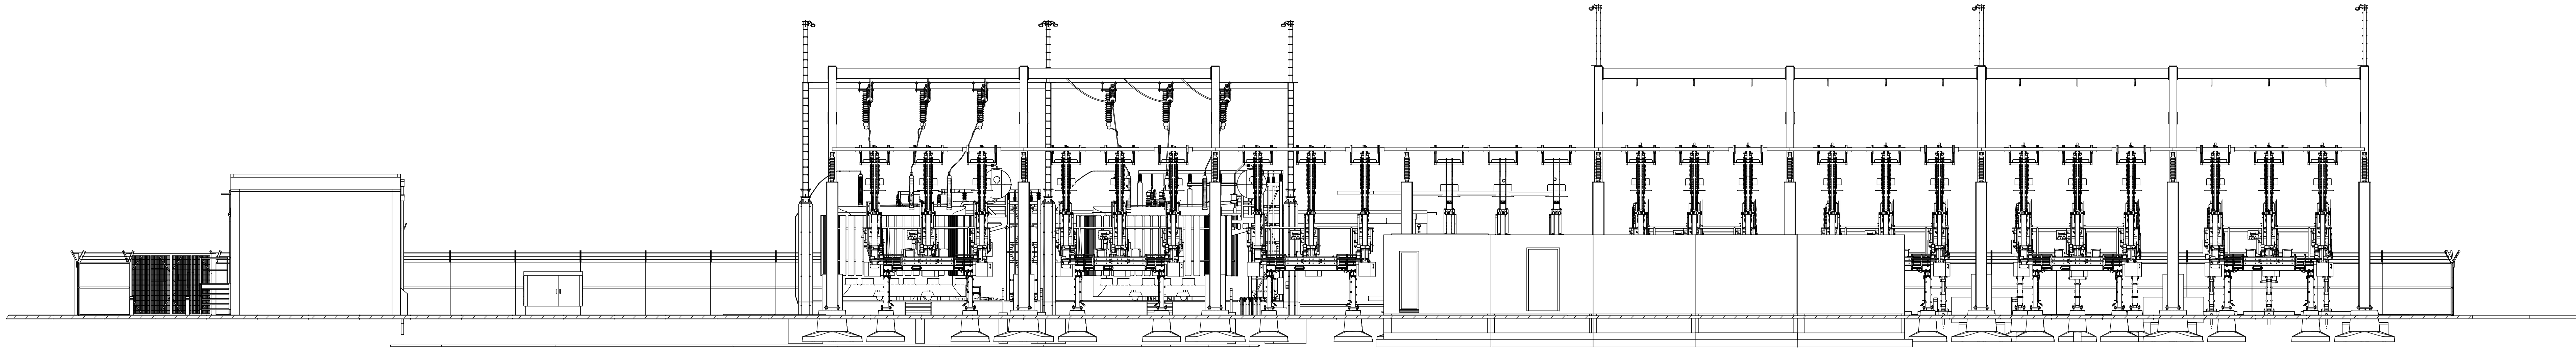

Doorsnede: D-D
Schaal: 1 : 100