


Talud met hooiland
(bloem- en faunarijk grasland)



Hekwerk met houten palen



Steilrand

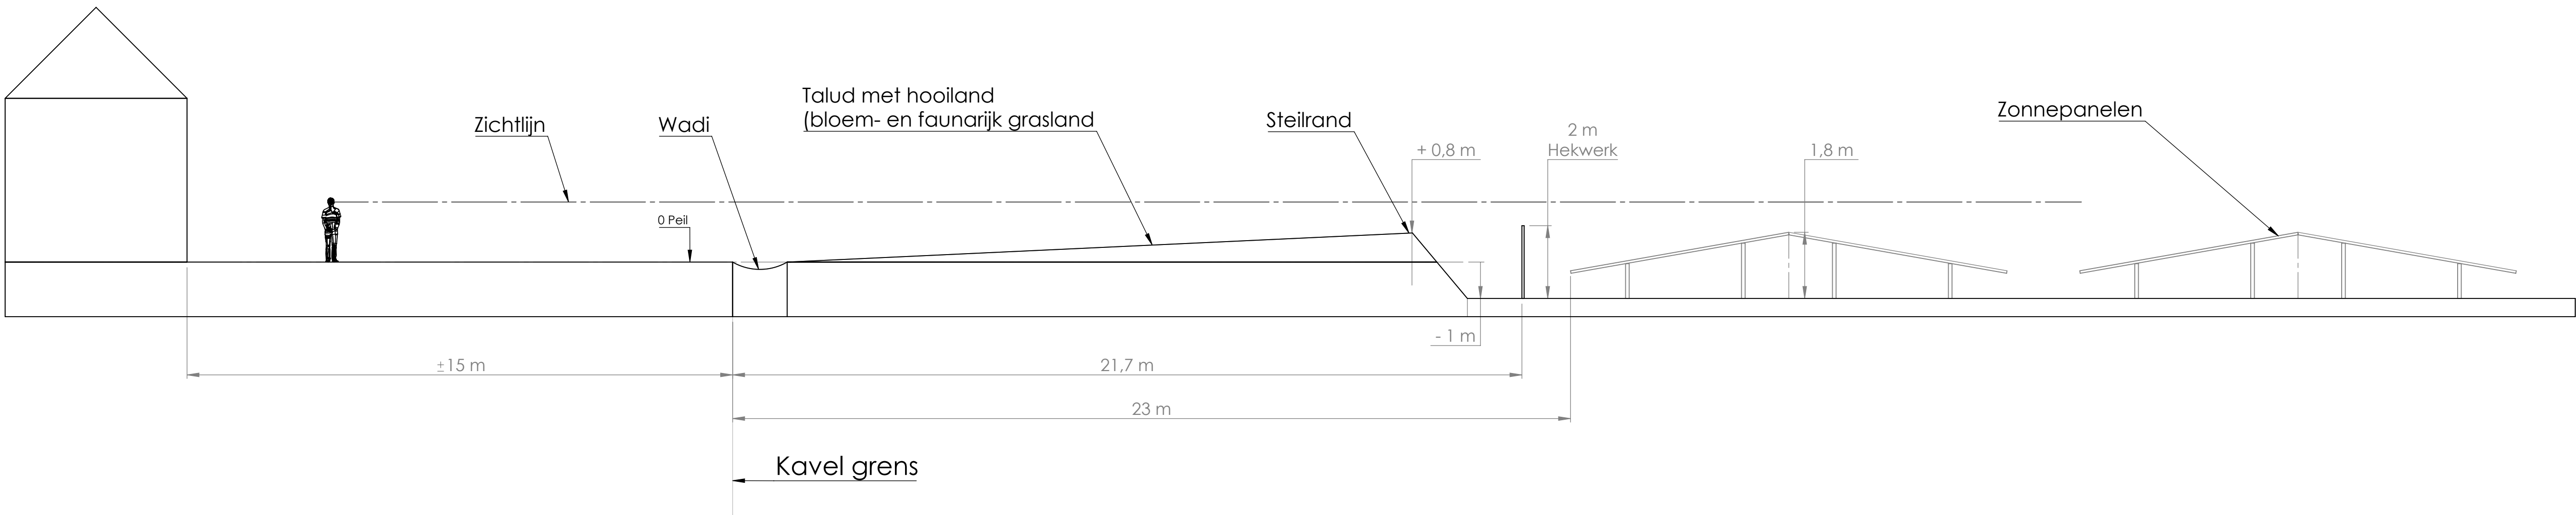

Wadi



DOORSNEDE A-A

Concept tekening

<div>PROPRIETARY AND CONFIDENTIAL</div> <div>THE INFORMATION CONTAINED IN THIS DRAWING IS THE SOLE PROPERTY OF RONALD ENGINEERING. ANY REPRODUCTION IN PART OR AS A WHOLE WITHOUT THE WRITTEN PERMISSION OF RONALD ENGINEERING IS PROHIBITED.</div> <div><div><div>RONALD</div><div>engineering</div></div></div> <div>Varsseveldsestraatweg 70a NL 2122 NK Aalst T: +31 (0) 0543 - 842223 E: info@ronald-engineering.nl W: www.ronald-engineering.nl</div>	PROJECT: Ecopark - Aalst	CONFIG: Default			PROJECTION
	FINISH: N/A	DERIV AND BREAK SHARP EDGES	DRAWN: RH	CLIENT: RH	DXF / STP
	UNLESS OTHERWISE SPECIFIED: DIMENSIONS ARE IN MILLIMETERS		PROFILE:		
	FOR UNTOLERATED DIMENSIONS: CASTING : ISO 8062 WELDED PARTS : ISO 2268-M MACHINED SURFACES : ISO 2768-M		TITLE: Doorsnede A-A		
MATERIAL:		DWG NO. 21100-14-0001		A1	
72.08		[kg]		SCALE 1:100	
				SHEET 1 OF 1	