


nr.	Datum	Gewijz. 1	Gewijz. 2	Gewijz. 3
Detail 01	17-06-2021	-	-	-
Detail 02	17-06-2021	-	-	-
Detail 03	17-06-2021	-	-	-
Detail 04	17-06-2021	-	-	-
Detail 05	17-06-2021	-	-	-
Detail 06	17-06-2021	-	-	-
Detail 07	17-06-2021	-	-	-
Detail 08	17-06-2021	-	-	-
Detail 09	17-06-2021	-	-	-
Detail 10	17-06-2021	-	-	-


PROJECT	Plan voor een woningbouwontwikkeling met 5 patiowoningen en 8 levensloopbestendige grondgebonden woningen aan de Burgemeester Woltersstraat 15-17 te Heesch		
OPDRACHTGEVER	BVH Blouww en van Herpen Projectontwikkeling Meerweg 7 5384 SJ Heesch		
FASE	Aanvraag omgevingsvergunning		
OMSCHRIJVING	Principedetails		
PROJECTNUMMER	19BN001		
DATUM	17-06-2021		
SCHAAL / FORMAAT	1:5	A3 (420x 297 mm)	

DO6

MRArchitectuur
Bergstraat 36
5384 LZ Heesch
+31 (0)6 50 69 45 90
info@MRArchitectuur.nl
www.MRArchitectuur.nl



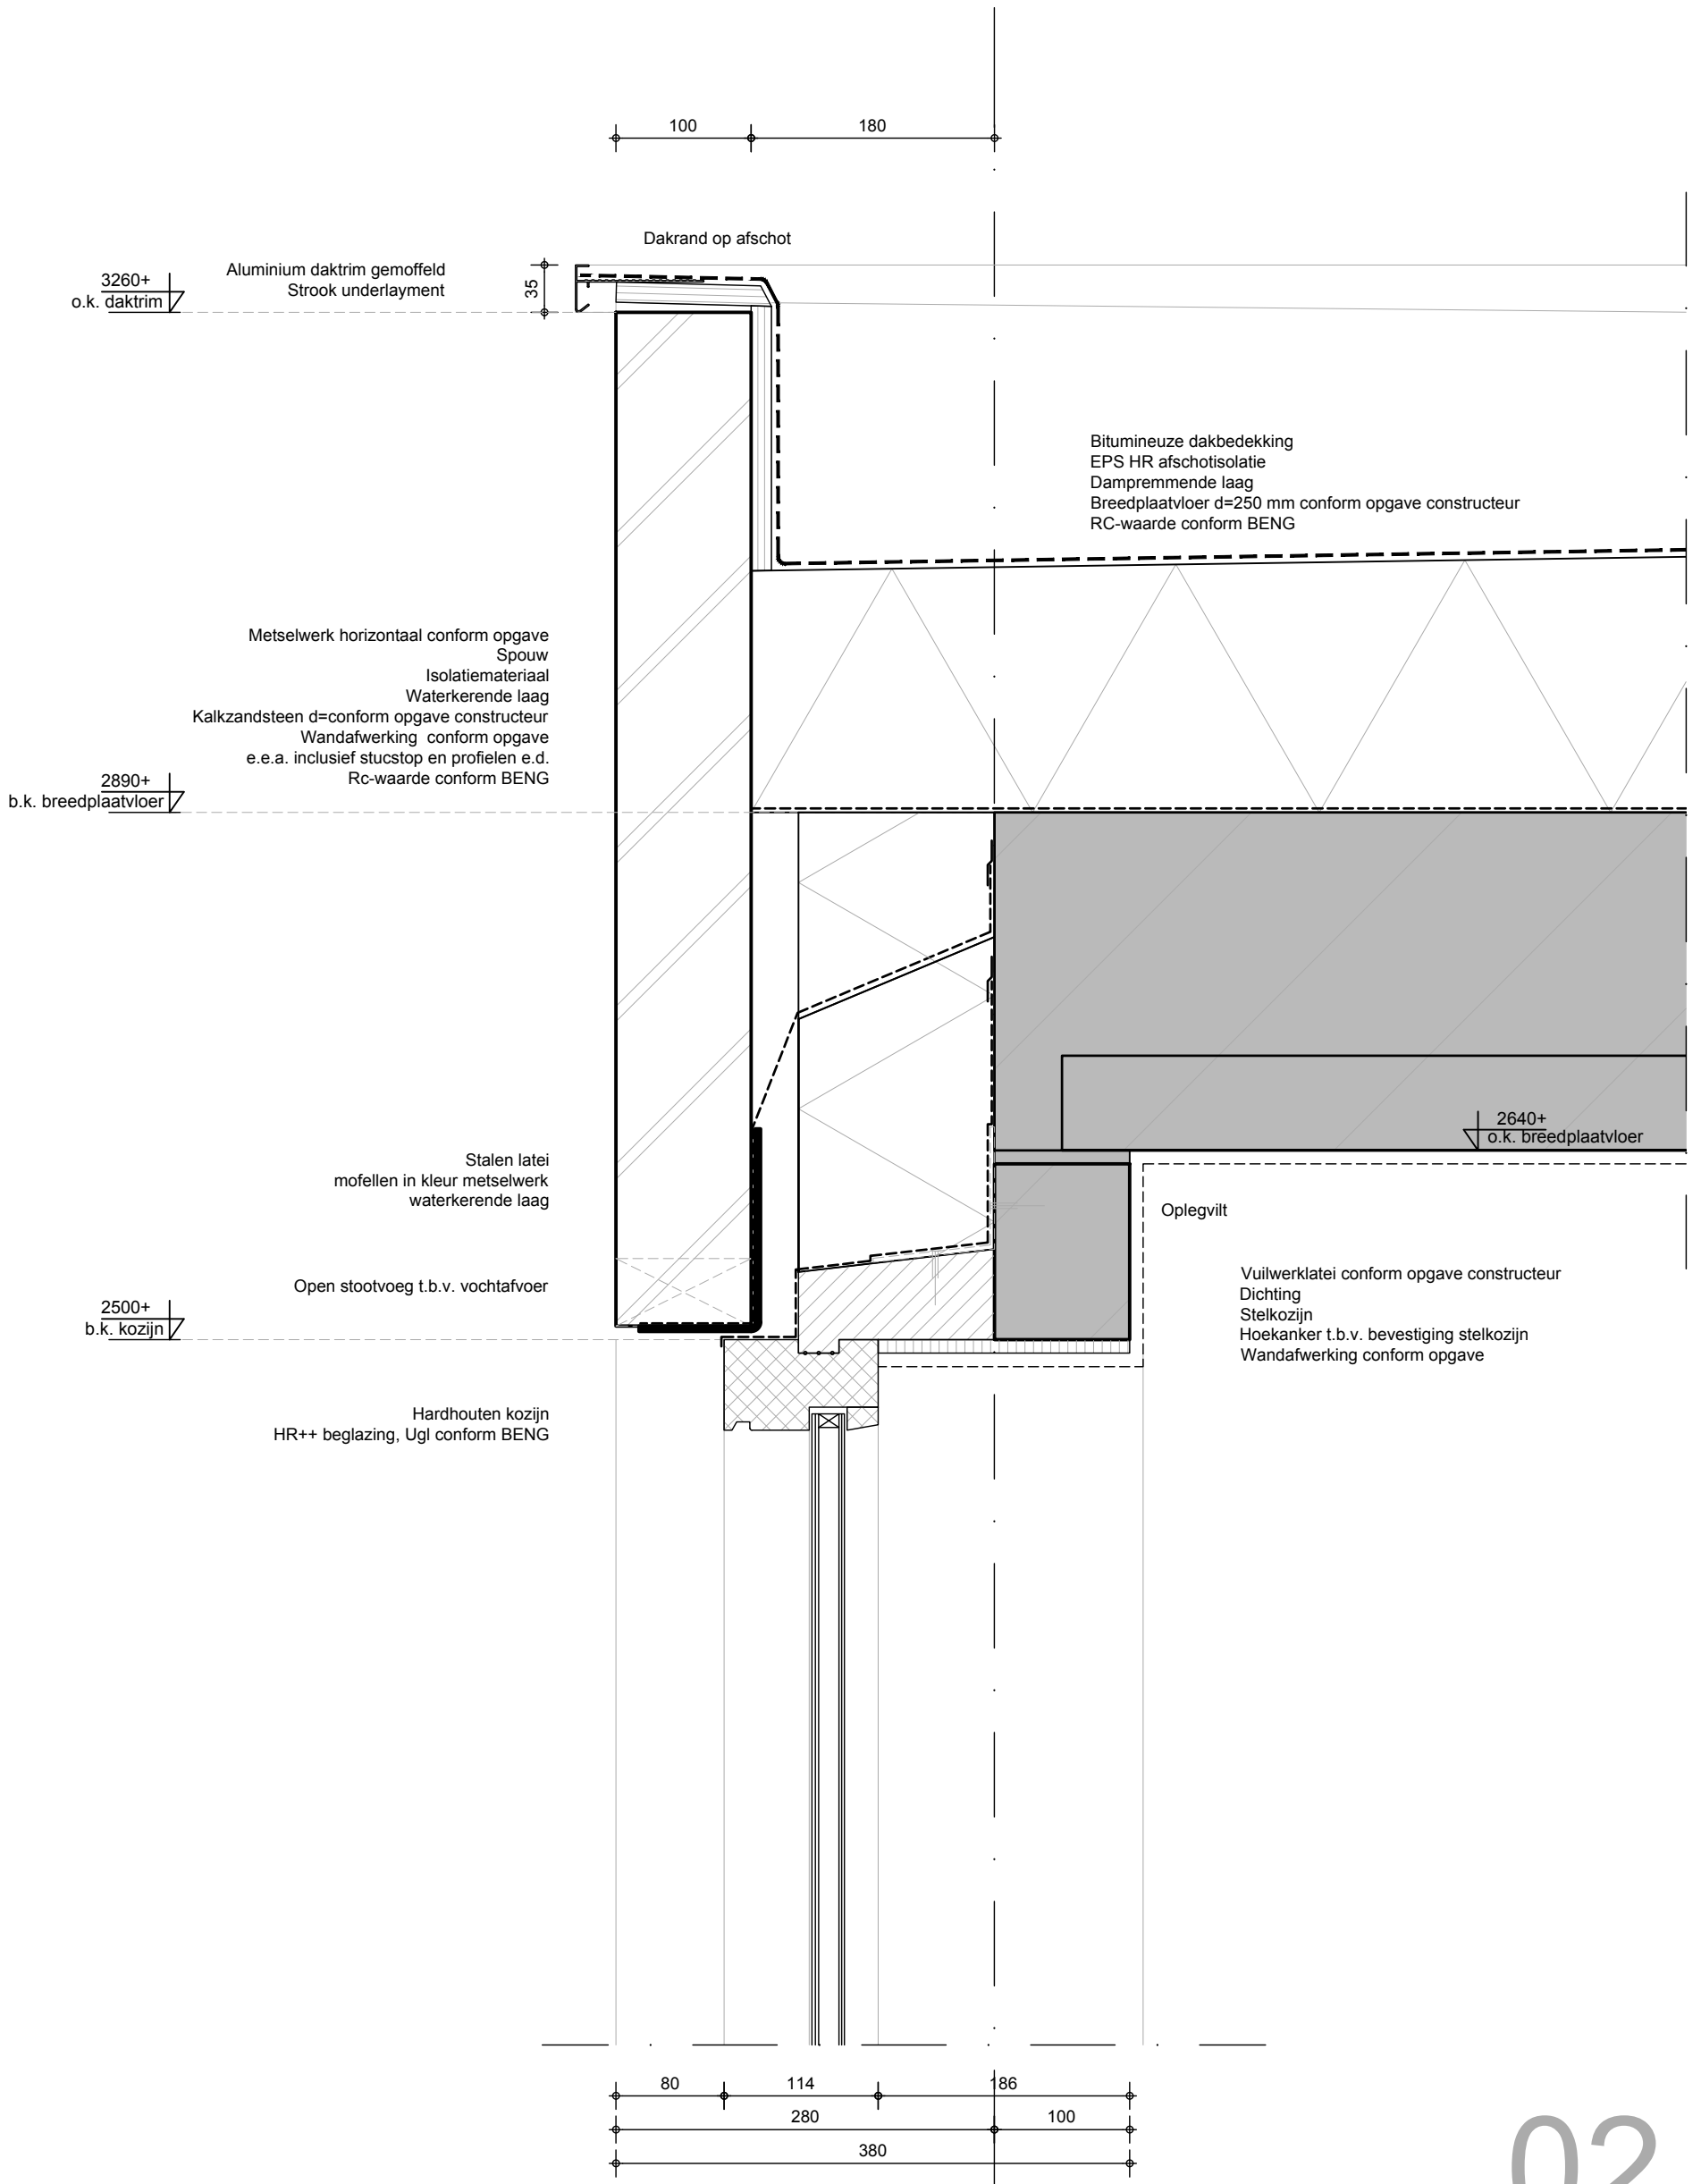

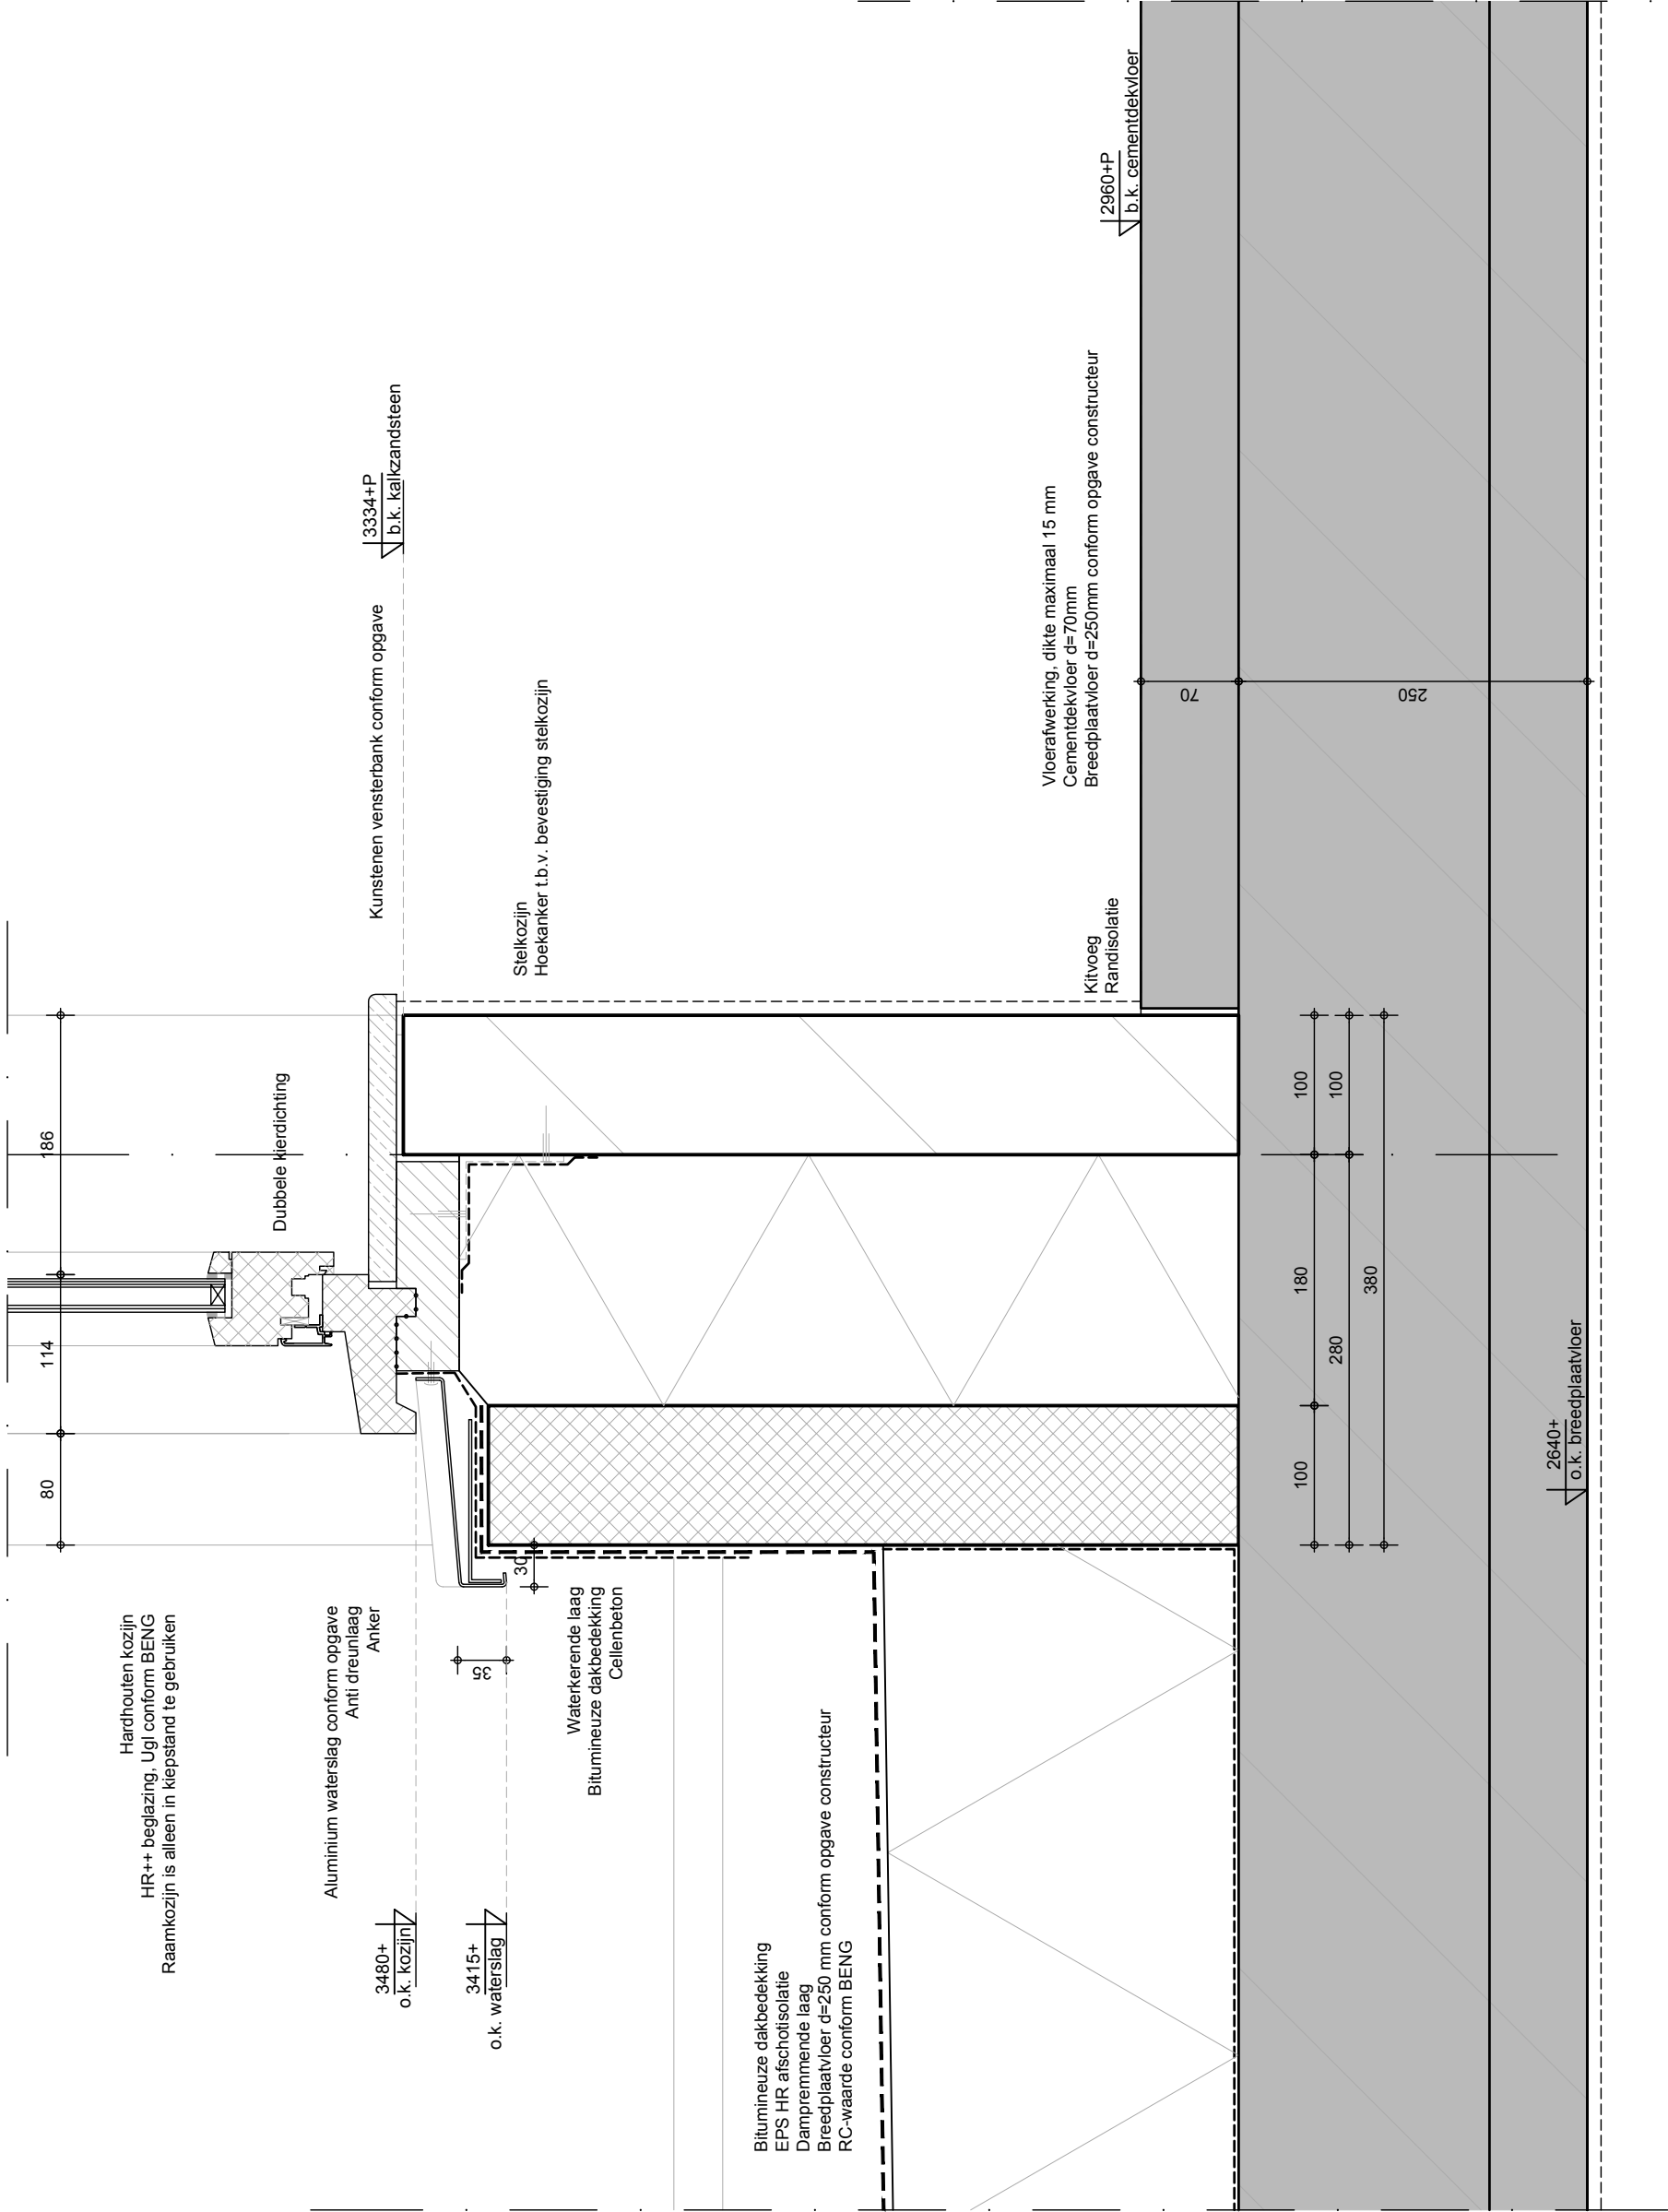

2890+
b.k. breedplaatvloer

