


Talud met grasland



0 Peil

Talud met grasland

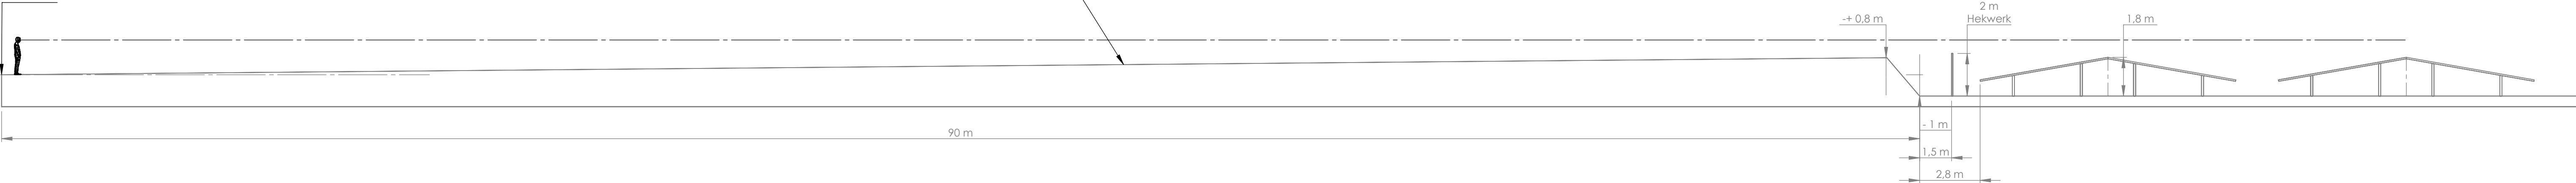

DOORSNEDE B-B

Concept tekening

PROPRIETARY AND CONFIDENTIAL		PROJECT:		CONFIG: Laser		PROJECTION			
THE INFORMATION CONTAINED IN THIS DRAWING IS THE SOLE PROPERTY OF RONALD ENGINEERING. ANY REPRODUCTION IN PART OR AS A WHOLE WITHOUT THE WRITTEN PERMISSION OF RONALD ENGINEERING IS PROHIBITED. 		FINISH:	DEBUR AND BREAK SHARP EDGES	DRAWN:	CLIENT:	DWG / STP	REV.	0	
					DATE: 23-3-2023				
		UNLESS OTHERWISE SPECIFIED: DIMENSIONS ARE IN MILLIMETERS			PROFILE:		METHOD:		
		FOR UNTOLERATED DIMENSIONS:			TITLE:				
		CASTING :	ISO 8062	WELDED PARTS :		ISO 2268-M			
		MACHINED SURFACES :	ISO 2268-M						
MATERIAL:		DWG NO.							
Material <not specified>		21100-15-1001							
Varsseveldsestraatweg 70a NL 2122 MK Afdon T: +31 (0) 0543 - 842223 E: info@ronald-engineering.nl W: www.ronald-engineering.nl		72.08		[kg]	SCALE 1:150		SHEET 1 OF 1		
							A1		