



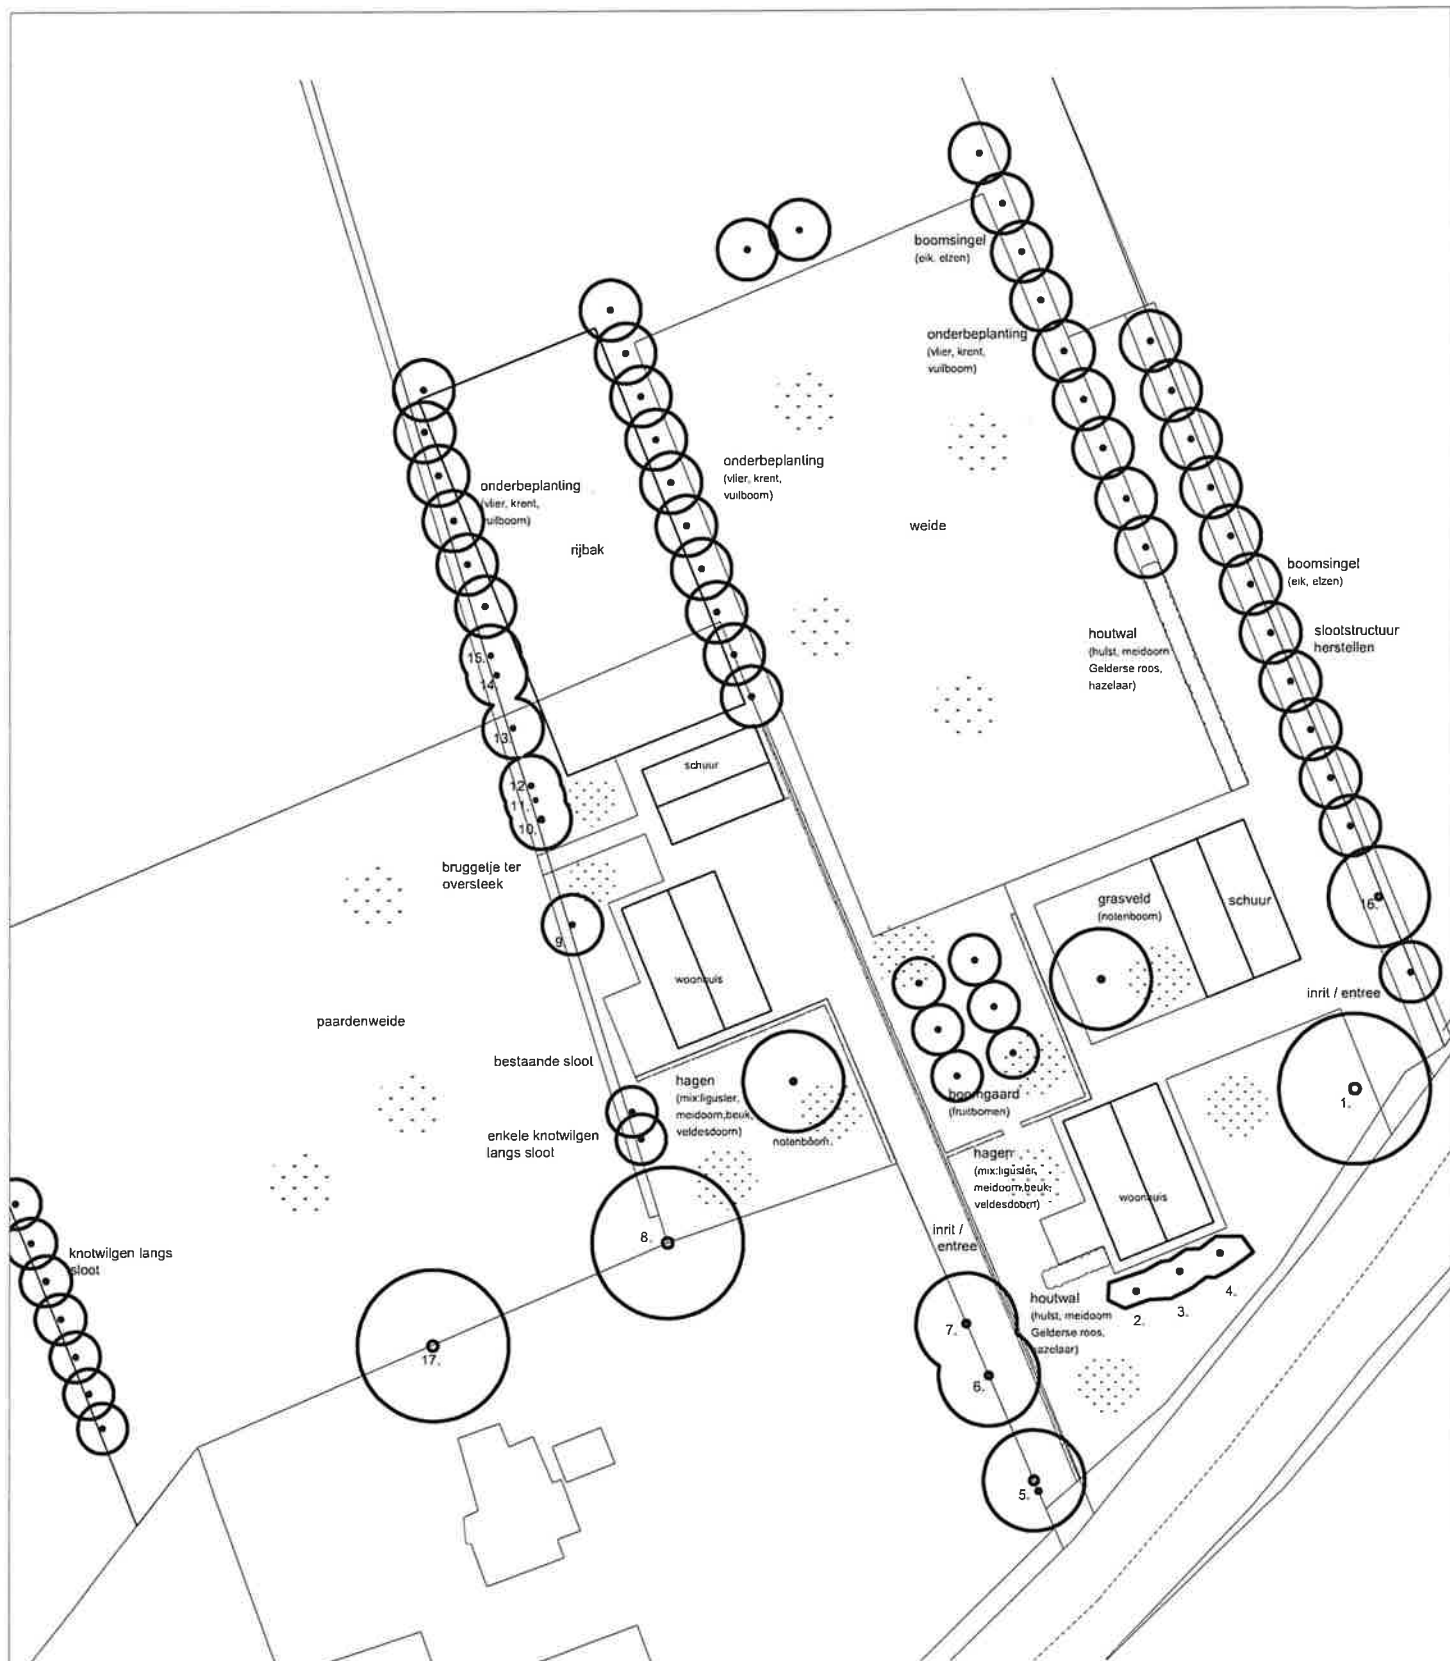

bestaande bomen

nr.	soort	Ned. naam	maat (omtrek op 120 cm hoogte)
1.	Quercus robur	inlandse eik	320 cm
2.	Tilia x Europaea	Hollandse linde	130 cm
3.	Tilia x Europaea	Hollandse linde	130 cm
4.	Tilia x Europaea	Hollandse linde	130 cm
5.	Quercus robur	inlandse eik	270 cm
6.	Quercus robur	inlandse eik	200 cm
7.	Quercus robur	inlandse eik	200 cm
8.	Quercus Robur	inlandse eik	320 cm
9.	Quercus Robur	inlandse eik	110 cm
10.	Quercus Robur	inlandse eik	130 cm
11.	Quercus Robur	inlandse eik	70 cm
12.	Quercus Robur	inlandse eik	110 cm
13.	Quercus Robur	inlandse eik	105 cm
14.	Quercus Robur	inlandse eik	100 cm
15.	Quercus Robur	inlandse eik	95 cm
16.	Quercus Robur	inlandse eik	185 cm
17.	Quercus Robur	inlandse eik	315 cm

N

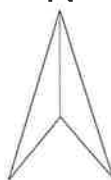

0 10 20 30m

inplantplanting bebouwing
model A

Veendijk 47
schaal 1:500

Havelte
23-10-2023

BOINK

Tuin- en landschapsinrichting
info@stevenboink.nl 0619208124