



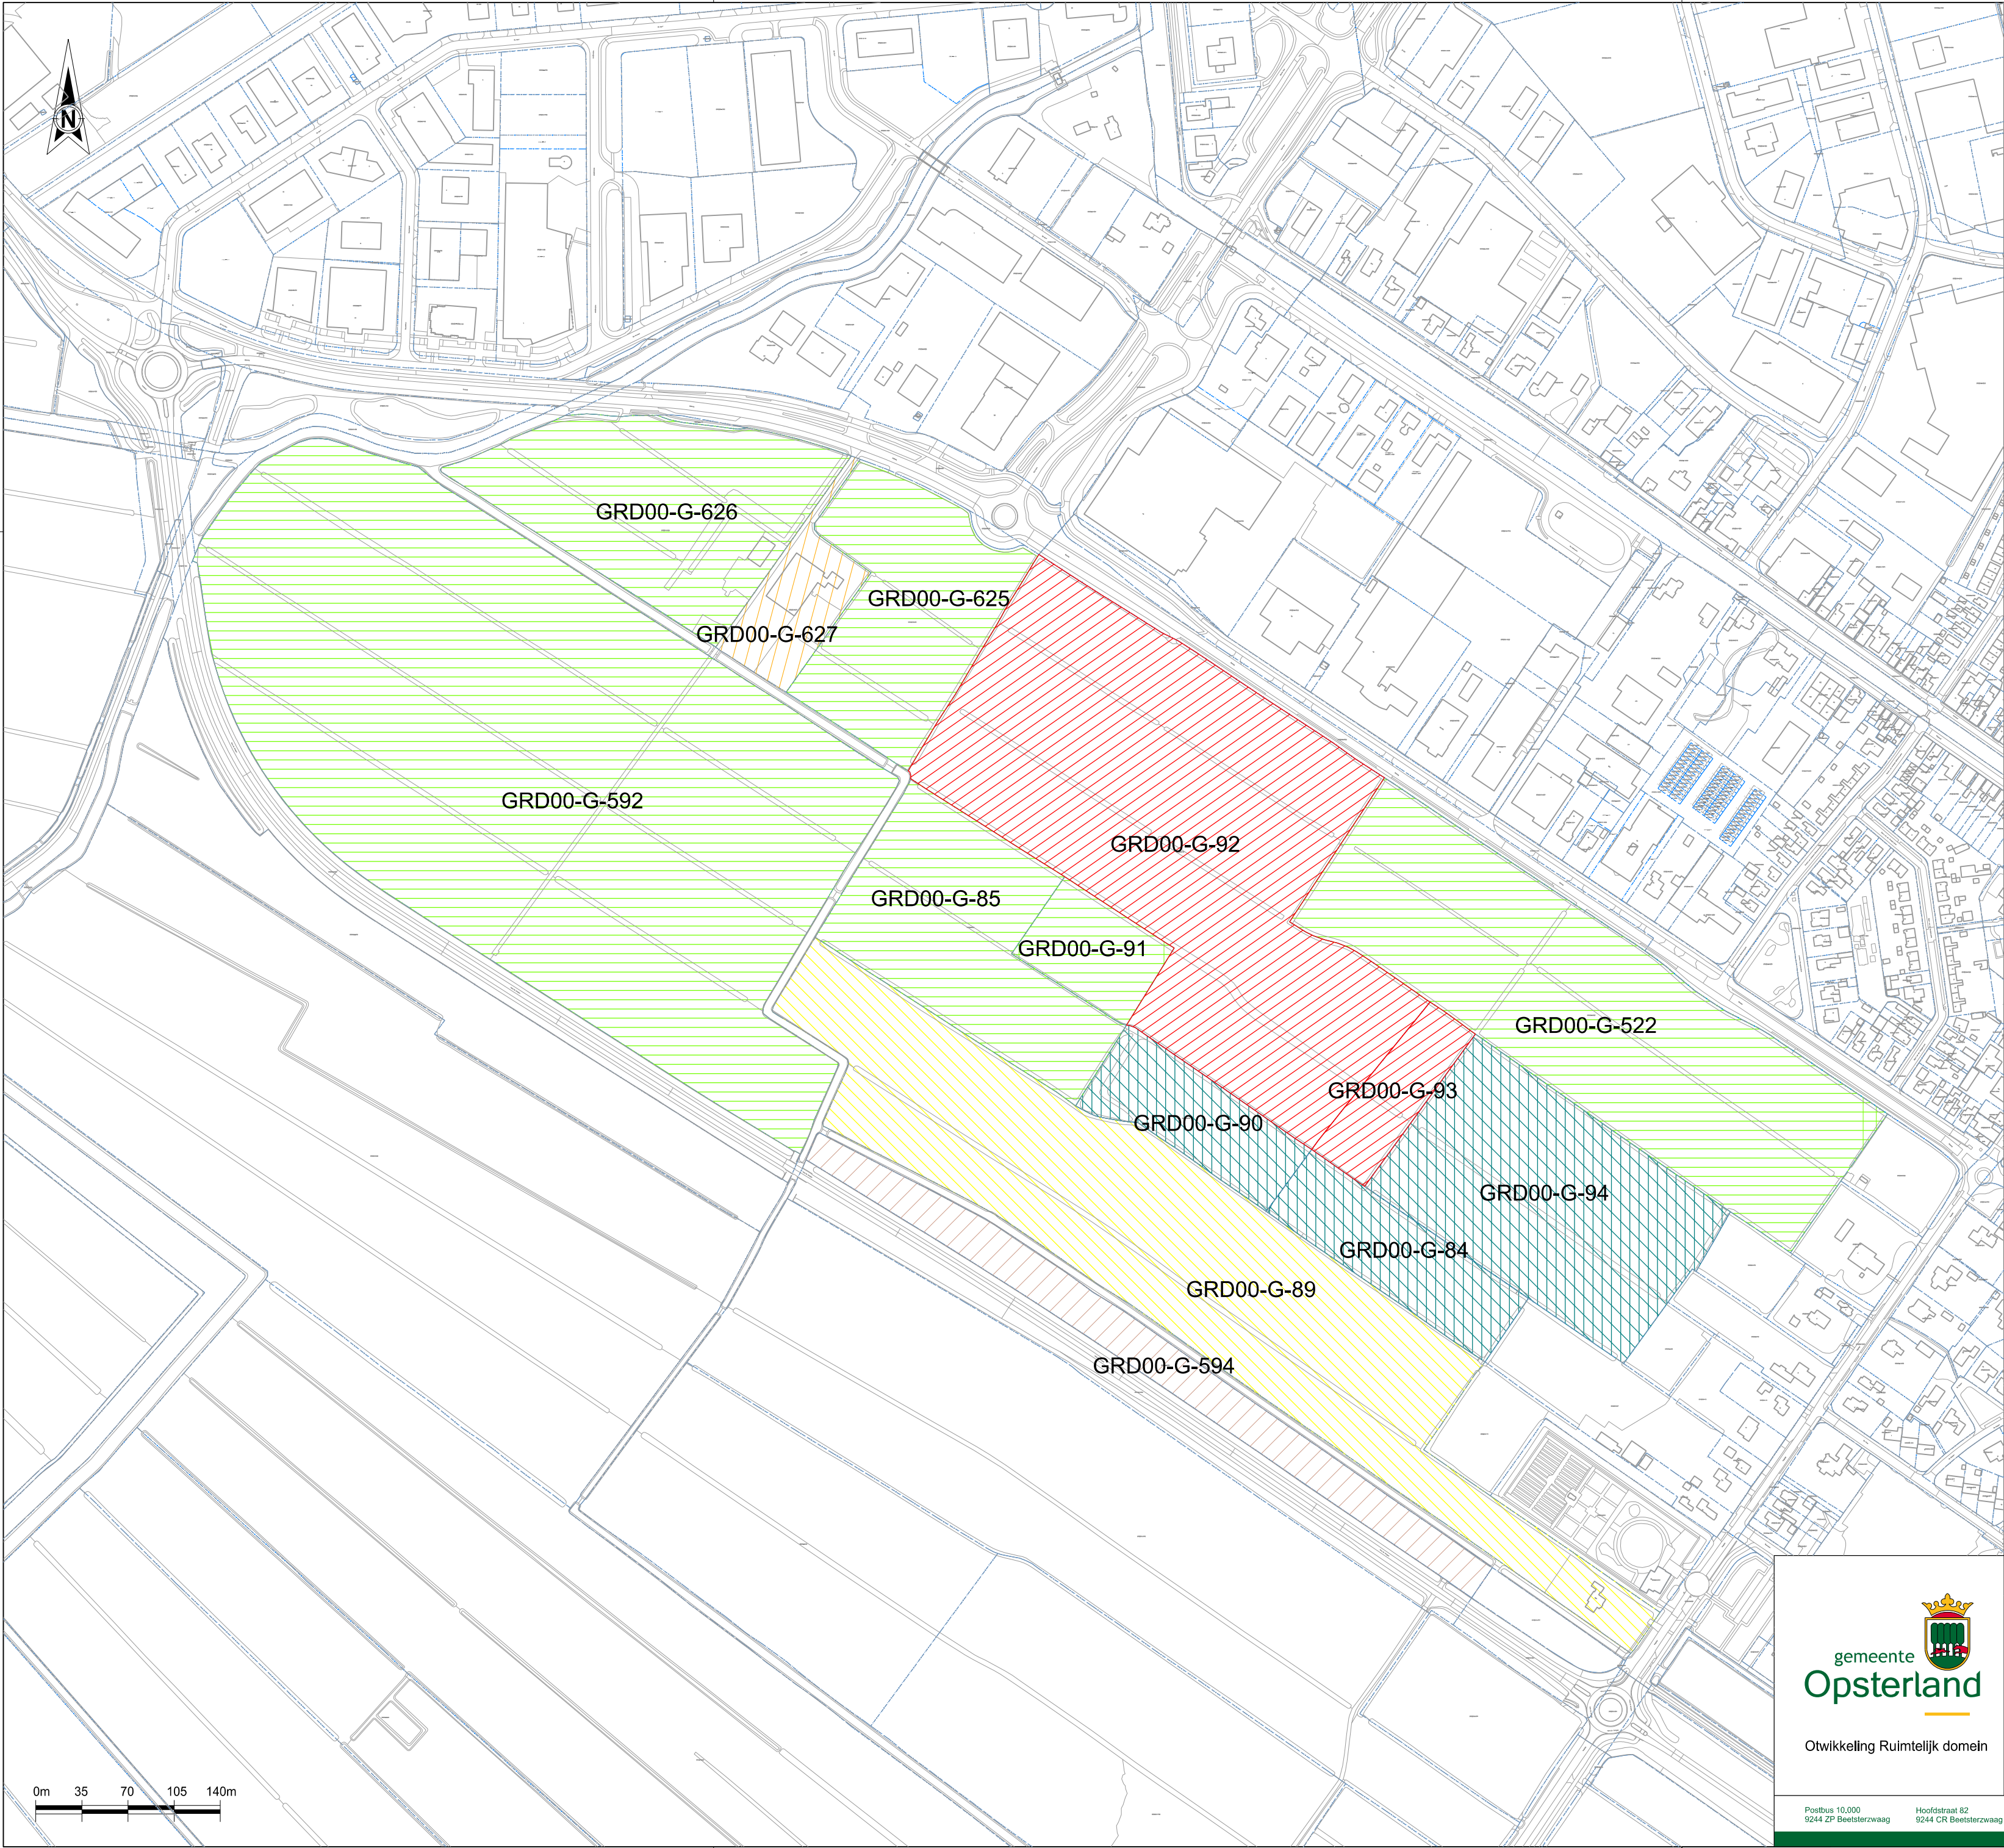


LEGENDA

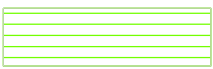

Accolade
GRD00-G-626, 29.515 m²
GRD00-G-592, 147.940 m²
GRD00-G-625, 23.285 m²
GRD00-G-85, 26.135 m²
GRD00-G-91, 7.120 m²
GRD00-G-522, 57.280 m²
291.275 m²



Provincie Fryslân
GRD00-G-92, 80.835 m²
GRD00-G-93, 6.575 m²
87.410 m²

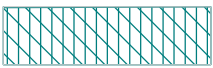

J. van der Sluis
GRD00-G-84, 11.720 m²
GRD00-G-90, 10.200 m²
GRD00-G-94, 33.810 m²
55.730 m²



A. Reitsma
GRD00-G-89, 72.765 m²



M. Zwaga
GRD00-G-627, 7.630 m²



L. Verloop
GRD00-G-594, 17.845 m²

2	-	-	-
1	-	-	-
wijz.nr	omschr.	get.	d.d.



Otwikkelling Ruimtelijk domein

Getekend door M. Dijkstra	Verantwoordelijke -	Uitgavedatum 30-10-2023	Schaal 1:3500	Formaat A2	Blad 1	Aantal -
Besteknummer -	Regelstratennummer -	Bestandsnaam Gk-Voorkeursrecht bedrijventerrein-S1.dgn				

Project
Gorredijk
Wet Voorkeursrecht Gemeenten, bedrijventerrein

Onderdeel
Situatietekening
-