

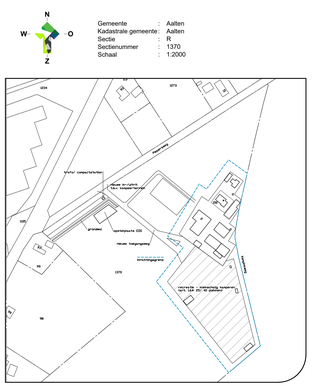

Gemeente	:	Aalten
Kadastrale gemeente	:	Aalten
Sectie	:	R
Sectienummer	:	1370
Schaal	:	1:2000

LOCIS ADVISEURS
Groten Bos 3
7131 NW Lichtenvoorde
Tel: 0315 - 82 01 00
Internet: www.locisadviseurs.nl

Projectomschrijving: Aanvraag diversen		Datum:	26-06-2024
		Wijzigingsdatum 1:	01-11-2024
		Wijzigingsdatum 2:	
Fase: Indienen	Ondertekening: Situatietekening	Wijzigingsdatum 3:	
		Wijzigingsdatum 4:	
Locatie: Kernpinkweg 2 & 4 7122 JC AALTEN		Schaal:	1:200
		Adviseur / tekenaar:	RTP
Opdrachtgever: Maatschap J. Hoftijzer en J.G.G. Hoftijzer-Klein Poelhuis Kernpinkweg 4 7122 JC AALTEN		Formaat: 841x1500	
		Tekeningnummer: 24-2066-M01-HOFTIJZER-OKT24	

Deze tekening mag alleen vermenigvuldigd en/of aan derden verstrekt worden met toestemming van Locis Adviseurs.

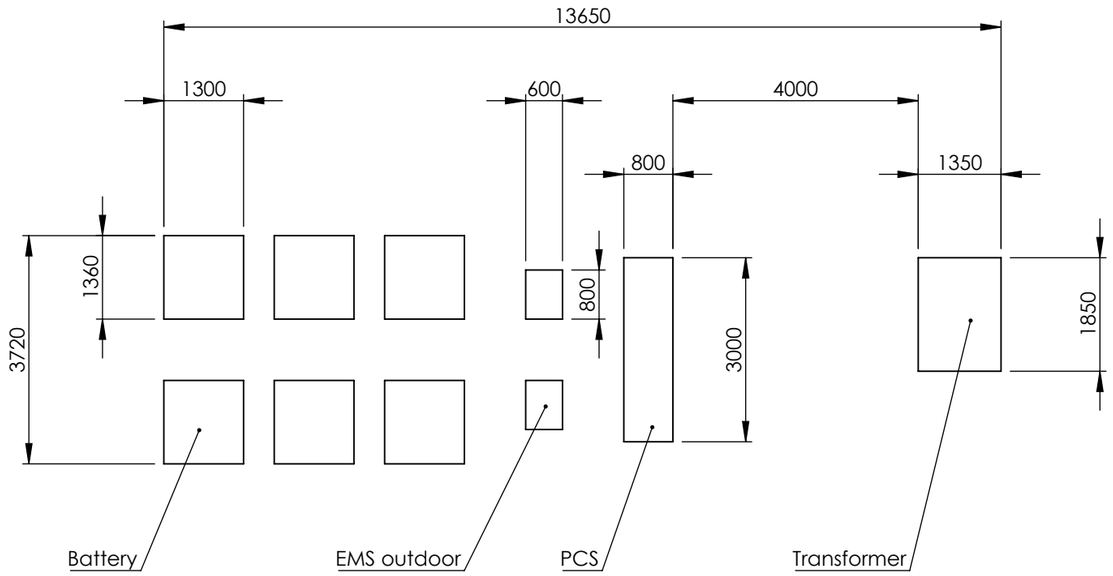

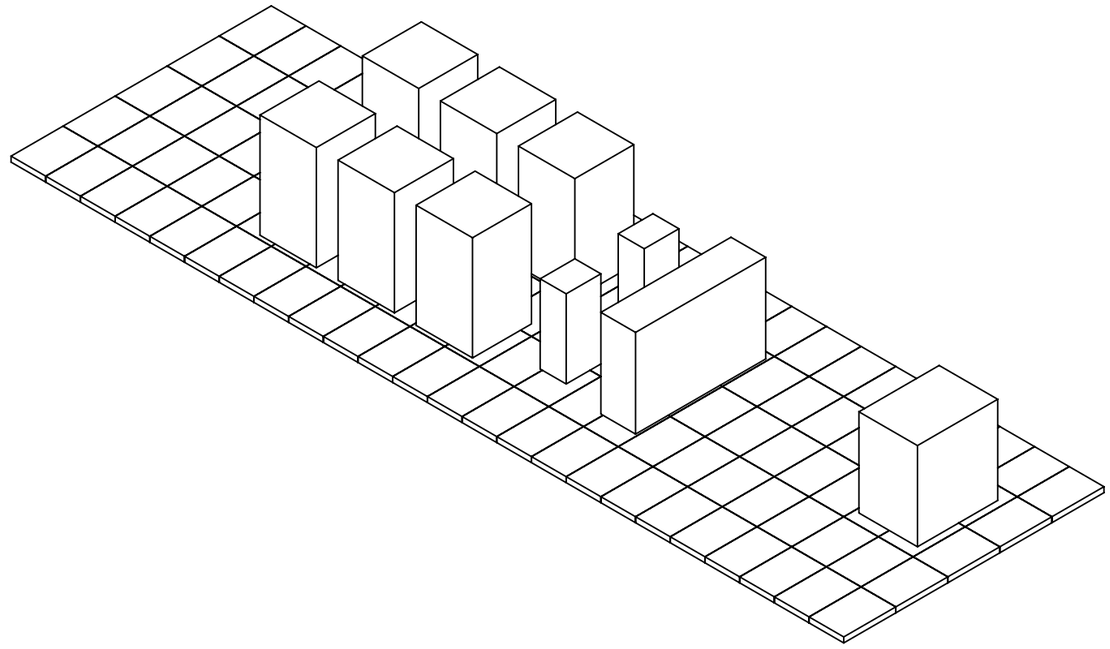

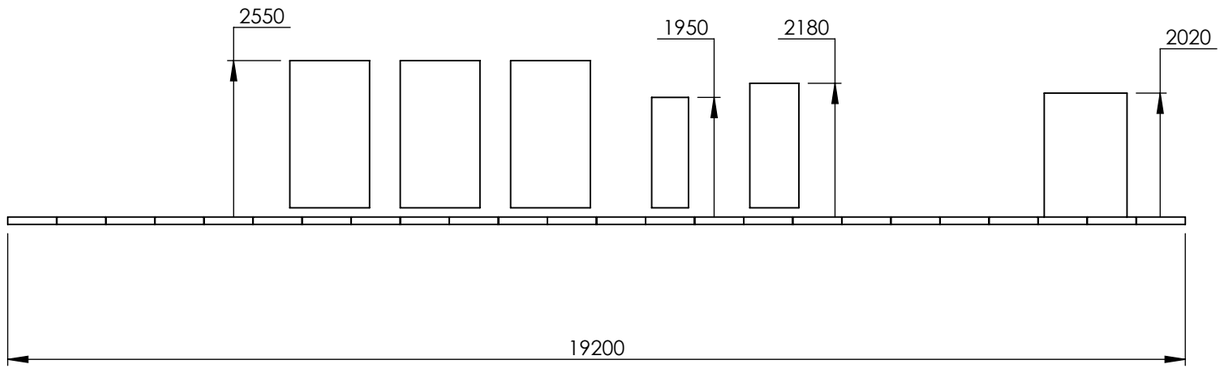

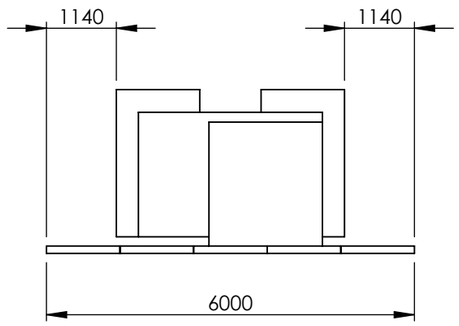

PROPRIETARY AND CONFIDENTIAL

THE INFORMATION CONTAINED IN THIS DRAWING IS THE SOLE PROPERTY OF RONALD ENGINEERING. ANY REPRODUCTION IN PART OR AS A WHOLE WITHOUT THE WRITTEN PERMISSION OF RONALD ENGINEERING IS PROHIBITED.

RONALD engineering

Broekstraat 32
NL 7122 LC Aalten
T: +31 (0) 543 - 842223
E: info@ronald-engineering.nl
I: www.ronald-engineering.nl

PROJECT: Ecopark		CONFIG. Zonder stelconplaten			PROJECTION
FINISH: N/A	DEBUR AND BREAK SHARP EDGES	DRAWN: RH DATE: 31-10-2024	CLIENT: Ecopark aalten	DXF / STP ☒	REV. 0
UNLESS OTHERWISE SPECIFIED: DIMENSIONS ARE IN MILLIMETERS FOR UNTOLERATED DIMENSIONS: CASTING : ISO 8062 WELDED PARTS : ISO 2768-V MACHINED SURFACES : ISO 2768-M		PROFILE: Additional/ other		METHODE: None	
MATERIAL: --		TITLE: EOS opstelling HMB			
37.10 [kg]		DWG NO. Maten batterij opstelling			A3
		SCALE:1:100		SHEET 1 OF 1	