
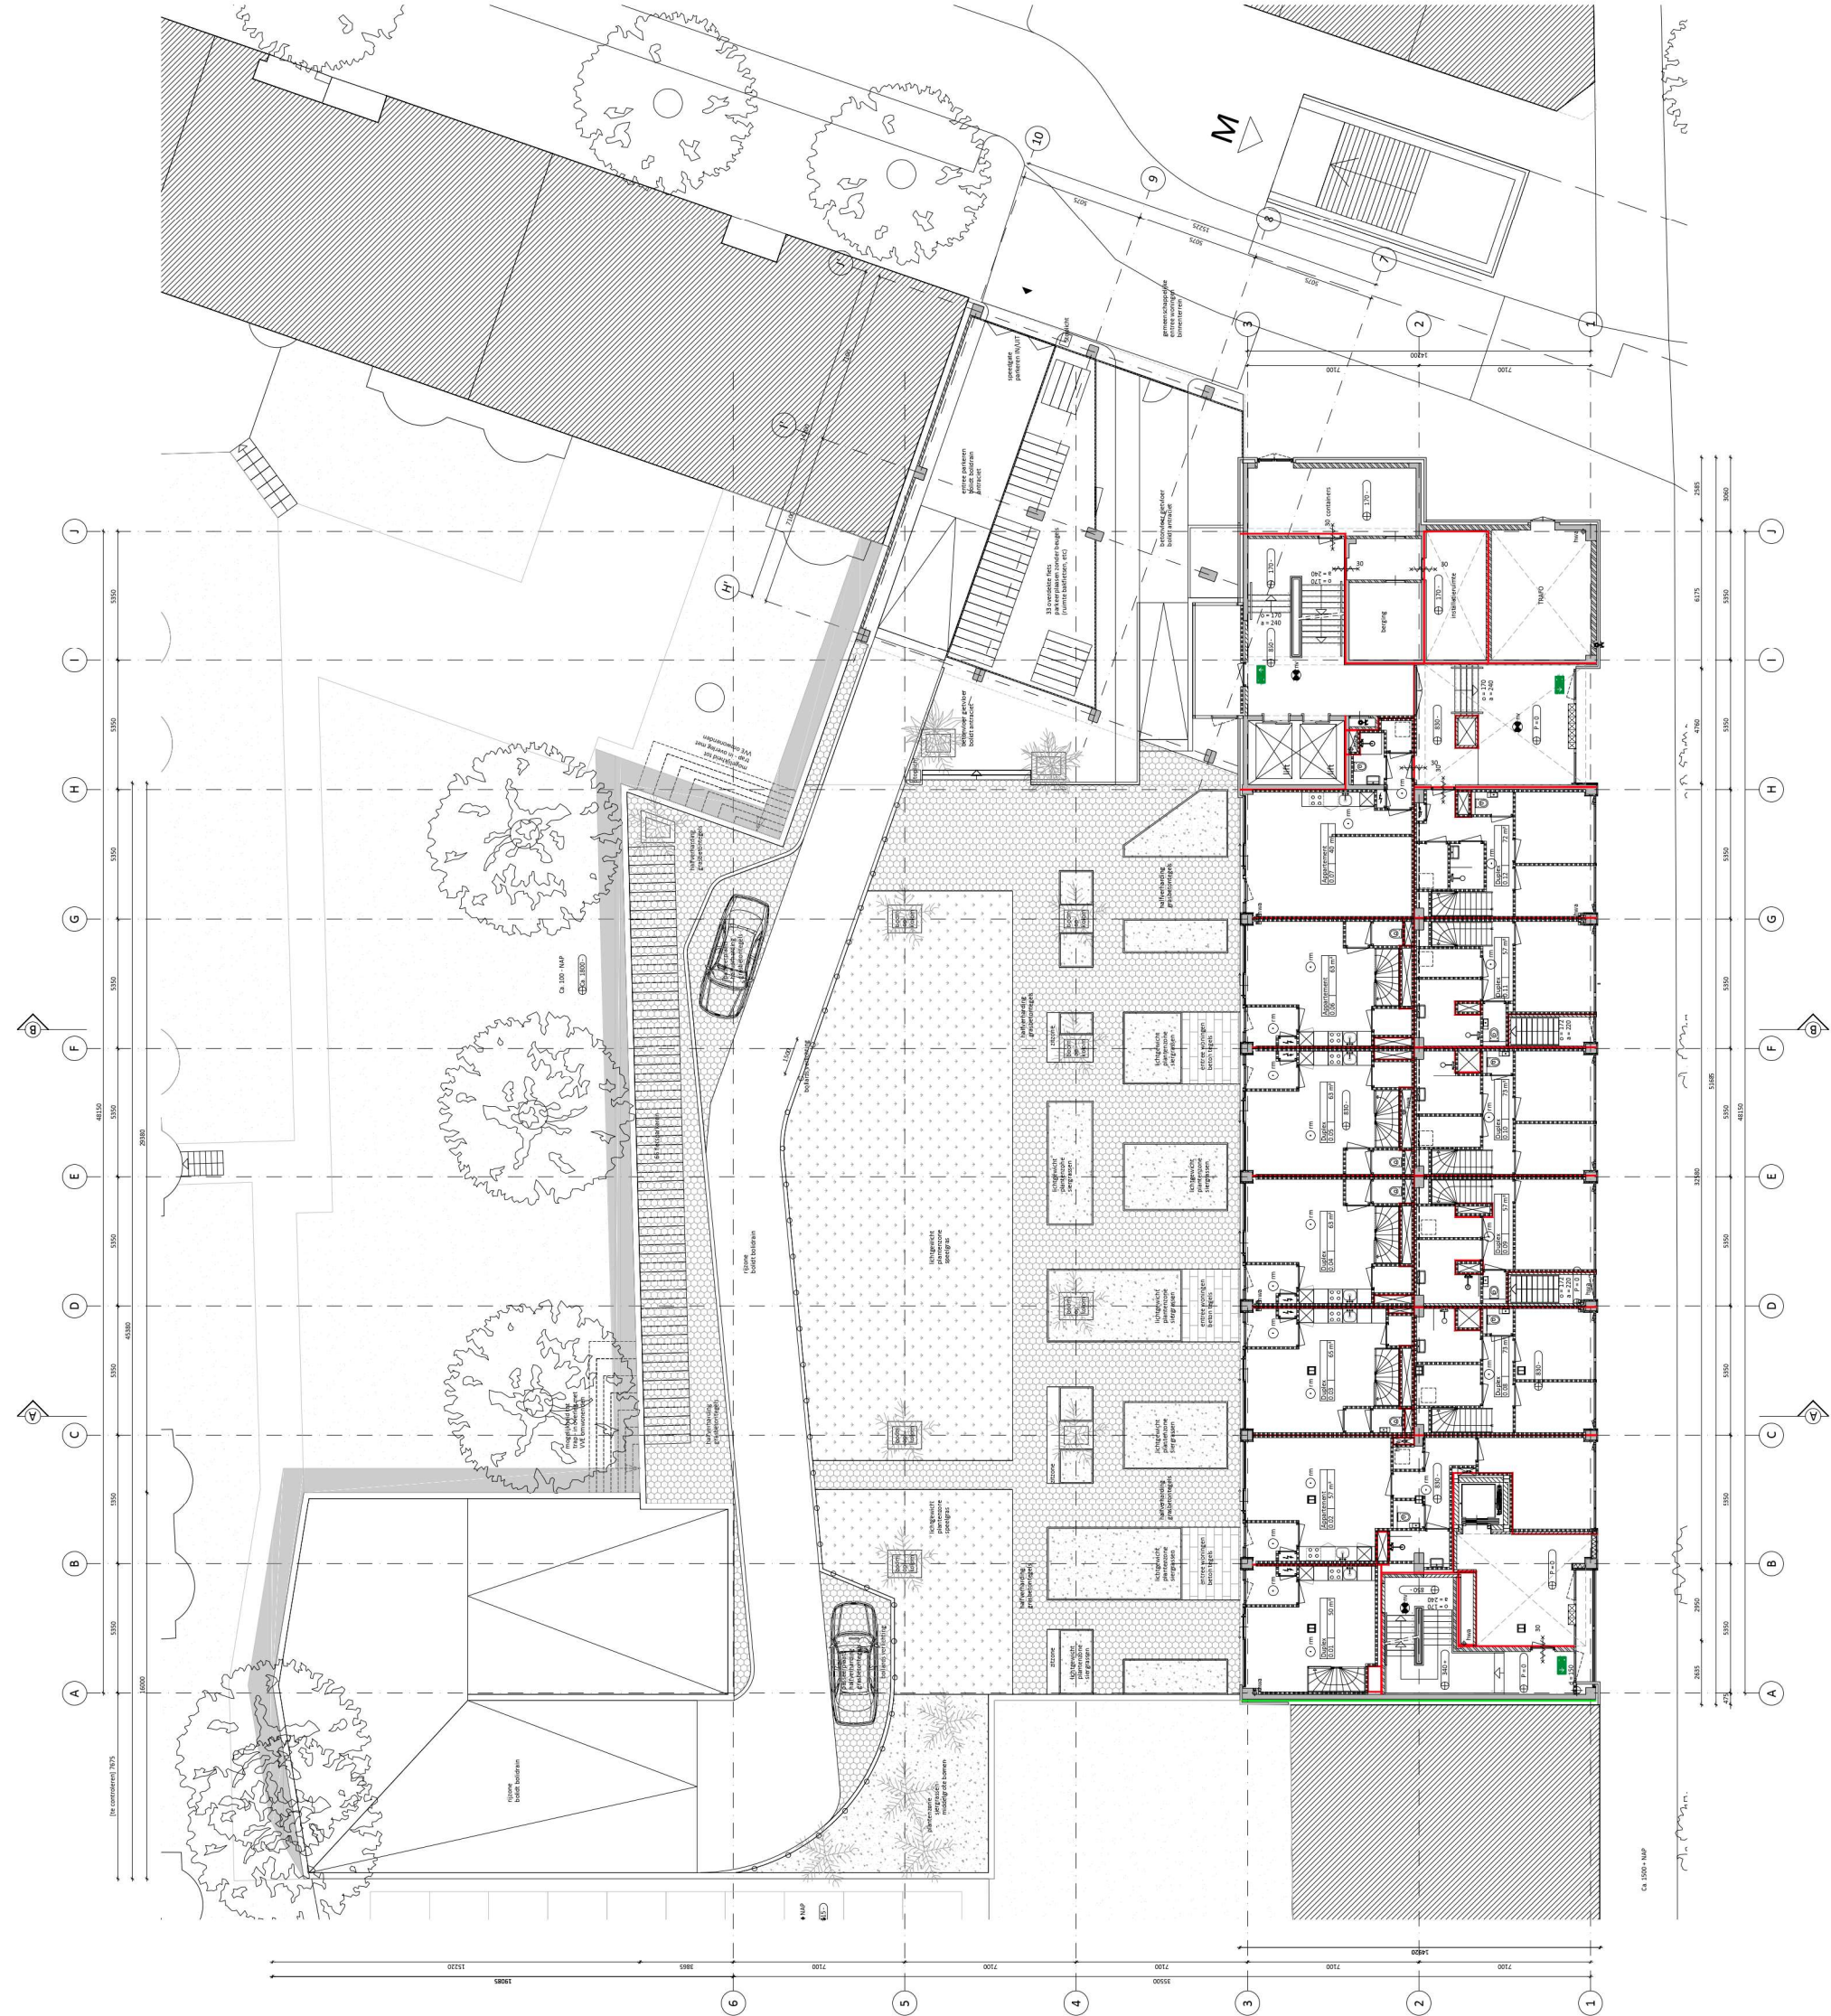


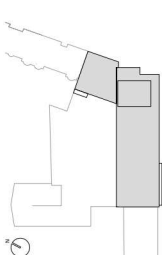

begane grond

[illegible][illegible]

ALLE MATEN IN HET WIKI.TI. CONTROLBEN

[illegible]