


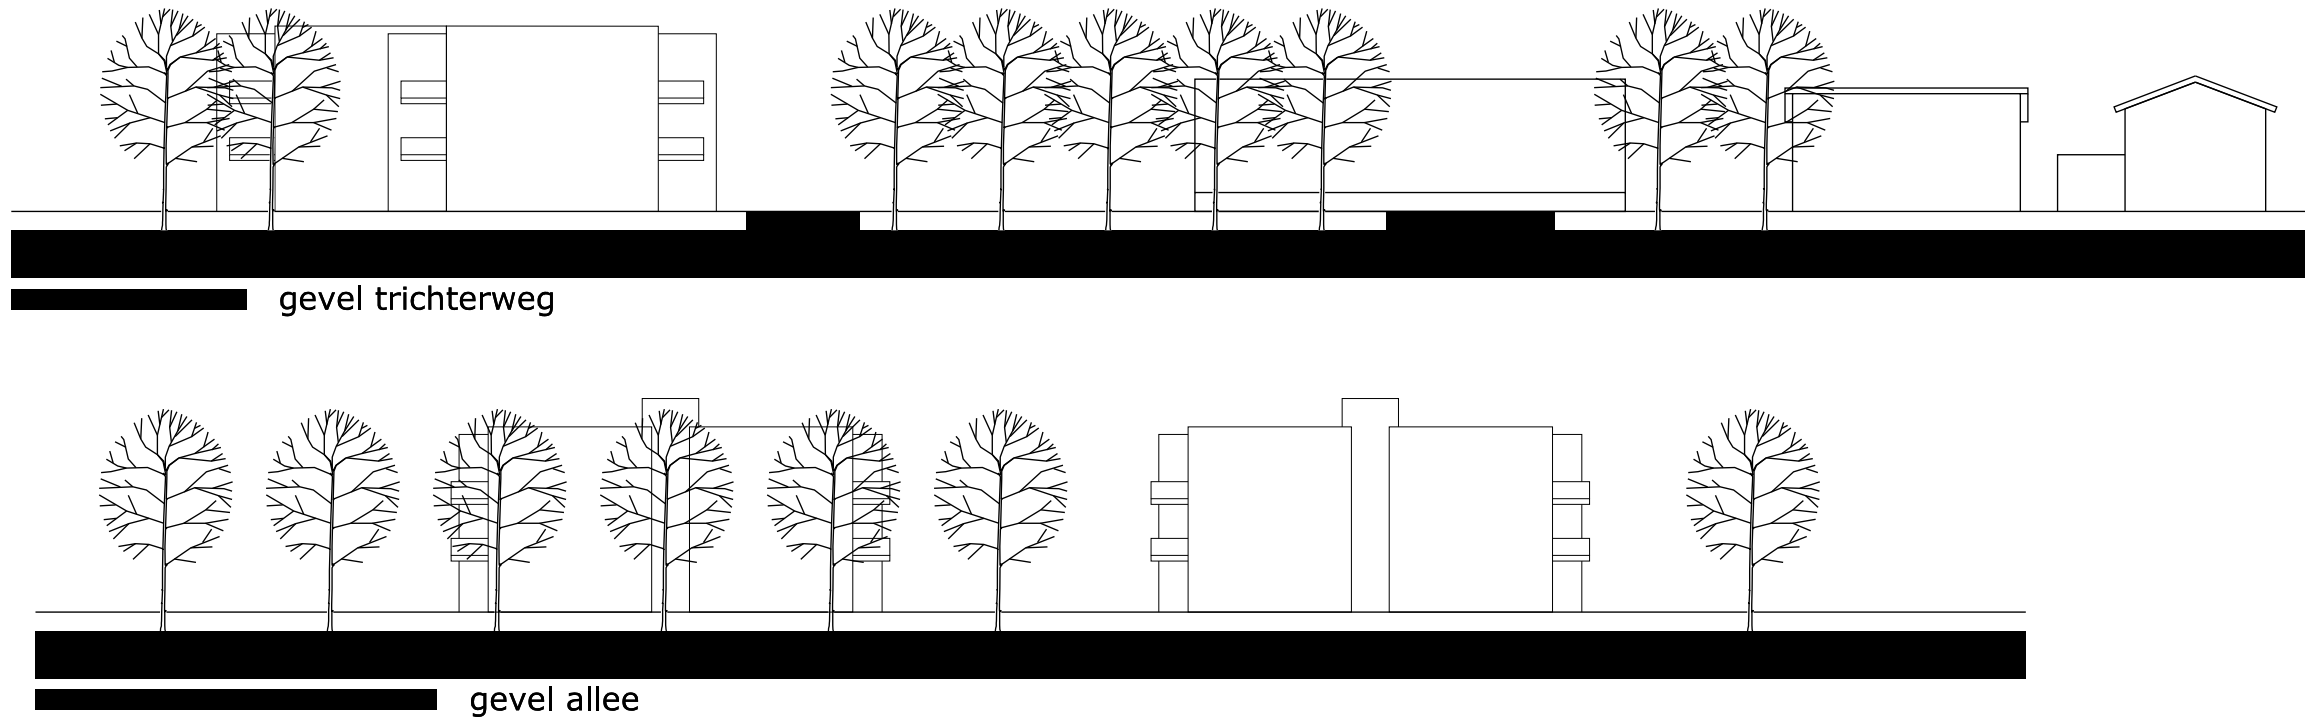


wauben
architects

appartementen Trichterweg Brunssum
Martel bv, Brunssum

Gedrukt op 70
gramme papier
044-470085
info@wauben.com
www.wauben.com

schaal A1: 1:200/ 1:500
datum: 20-01-2022
datum revisie: 14-02-2022
projectleider: ir. Bas Wauben

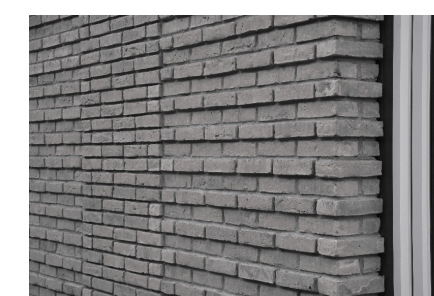

detail metselwerk



appartementen Trichterweg Brunssum
Martel bv. Brunssum


Geleenbeeklaan 70
6166 GR Geleen
046-4750885
info@wauben.com
www.wauben.com

schaal A1: 1:100
datum: 19-09-2022
datum revisie: 26-09-2022
projectleider: Ir. Bas Wauben


ontwerp gevels

0587


o07

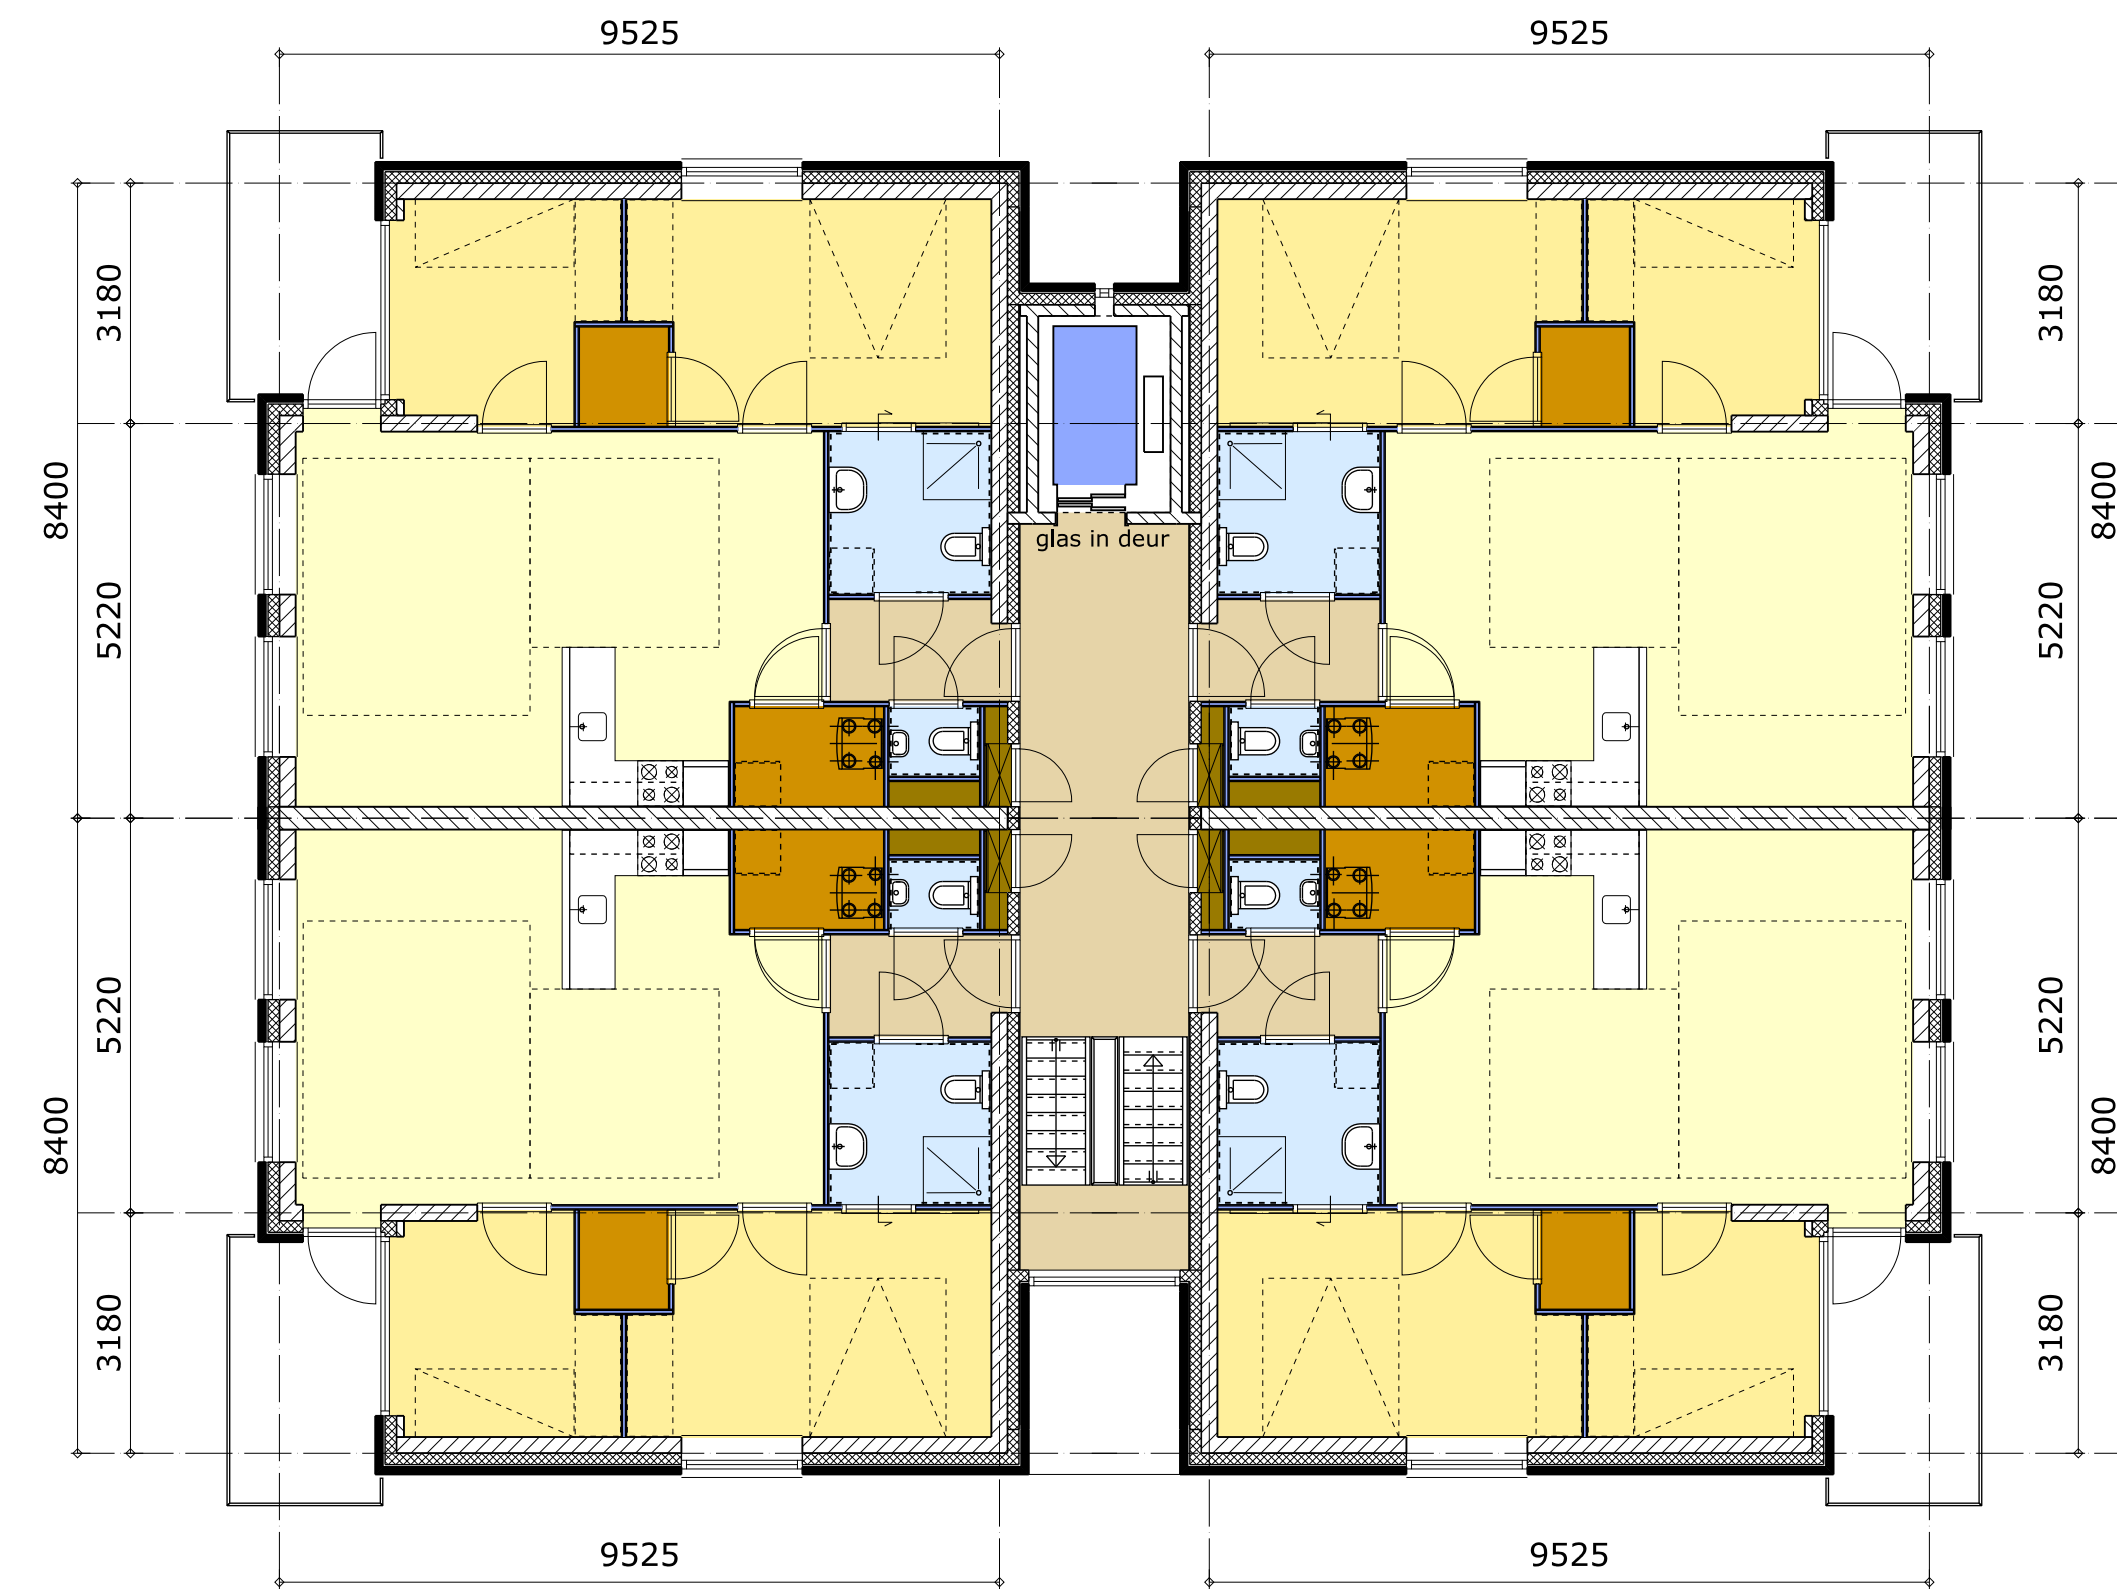


1e verdieping/ 4 appartementen 70m2 gbo.

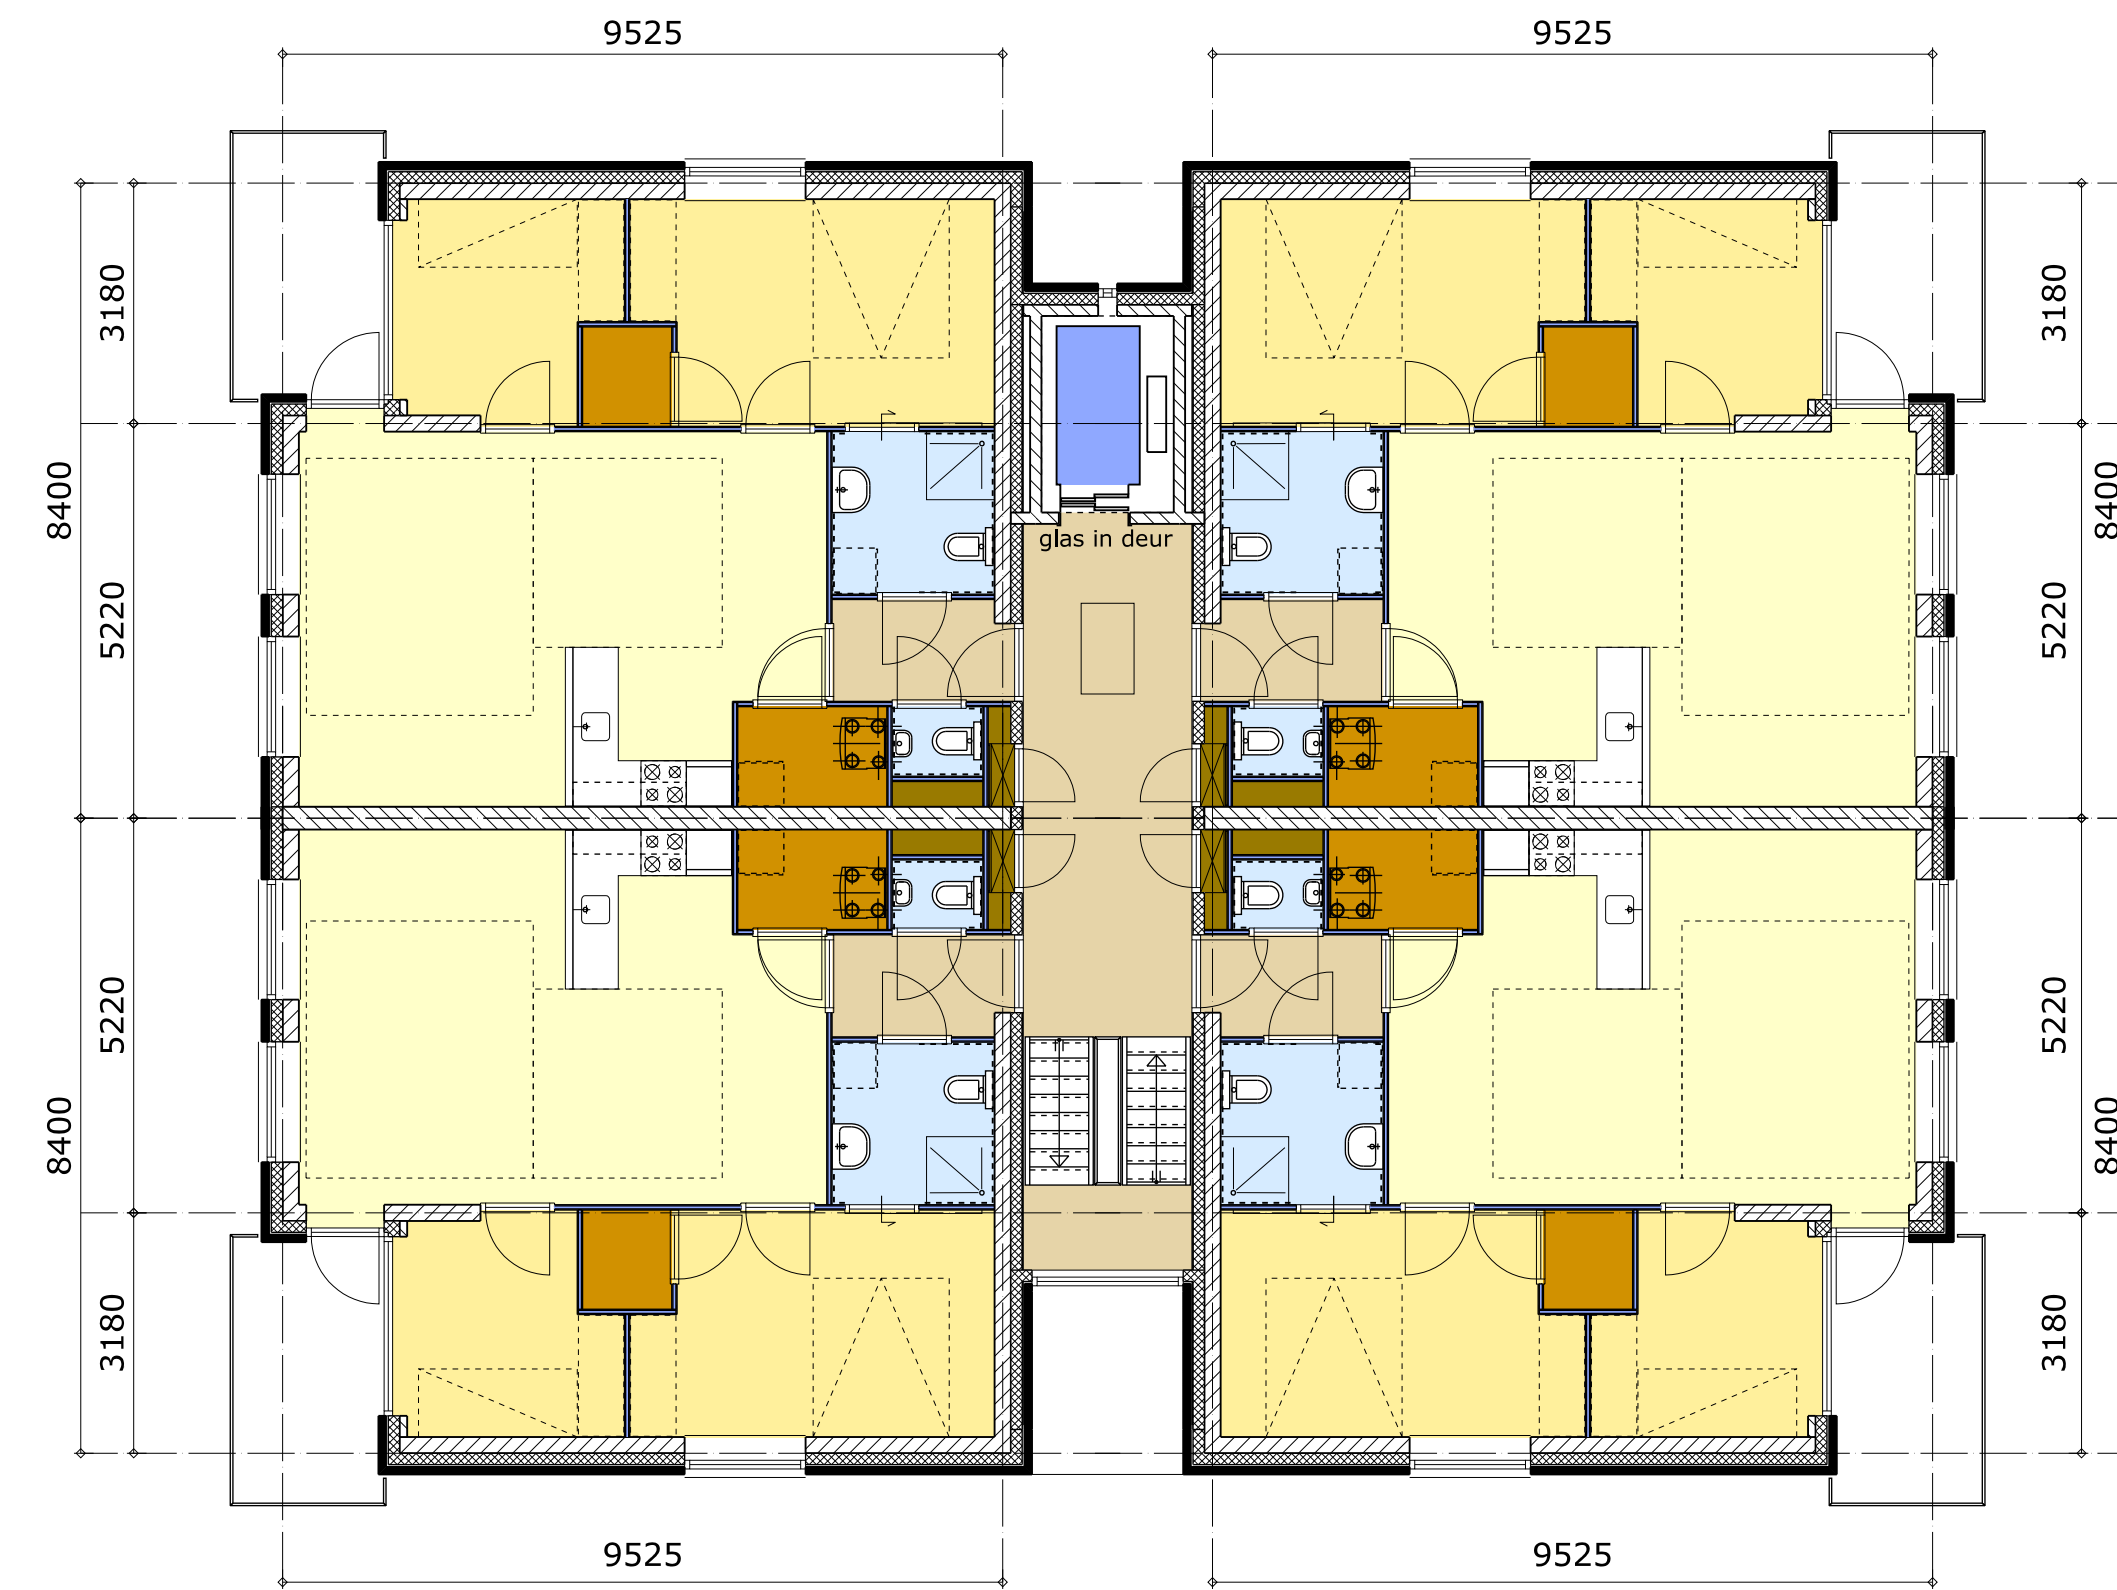

2e verdieping/ 4 appartementen 70m2 gbo.

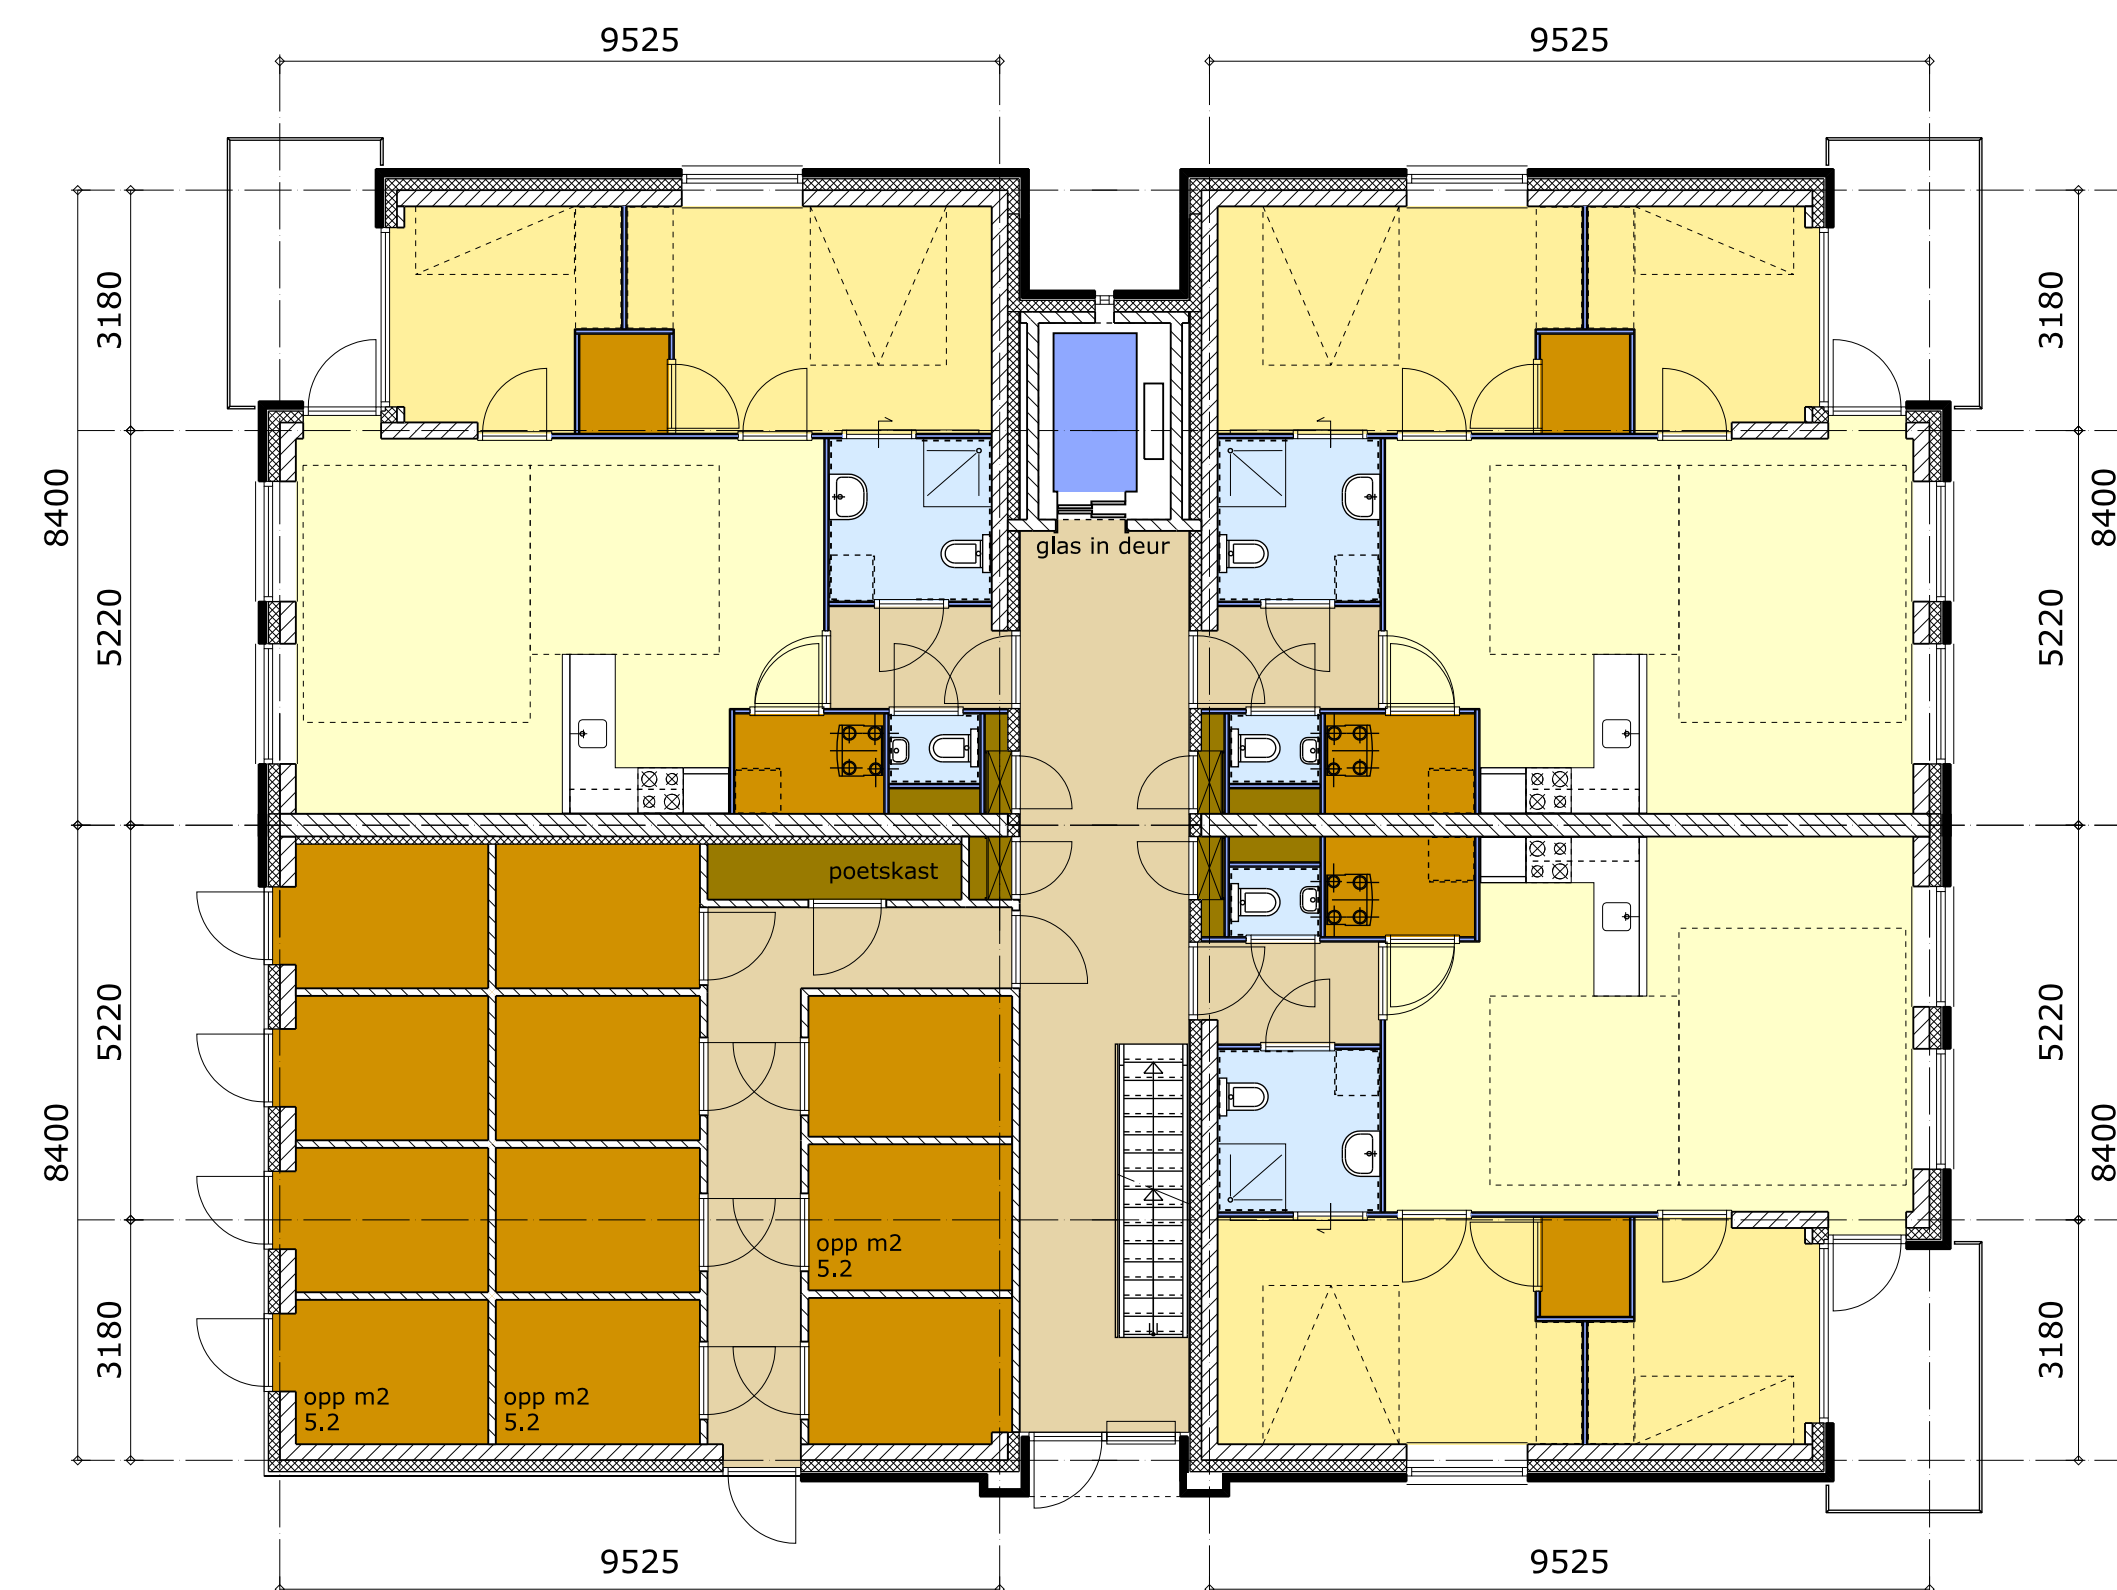

begane grond 3 appartementen/ 11 bergingen/
portiekontsluiting

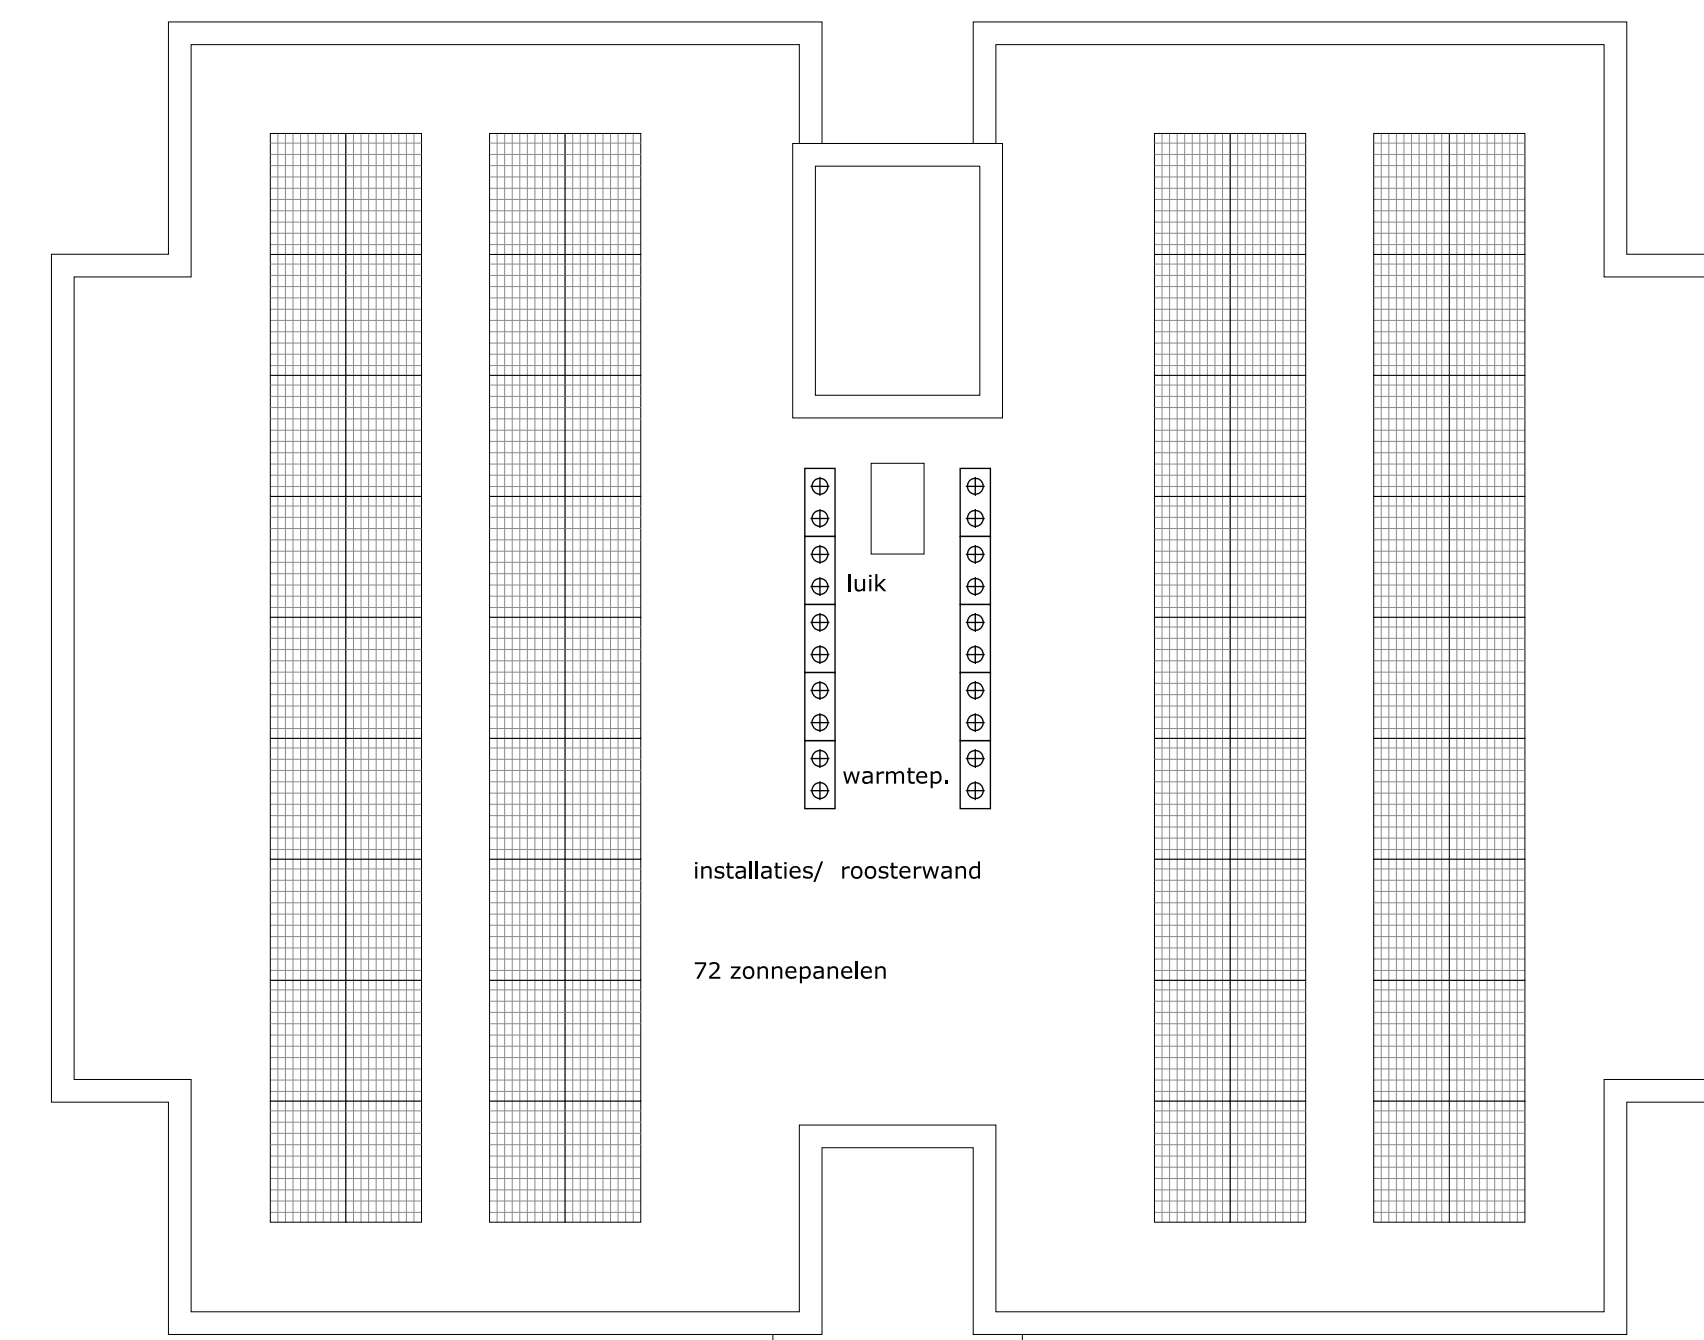

dak/ gevels 3



appartementen Trichterweg Brunssum
Martel bv. Brunssum

Gekkenbeeklaan 70
6166 GR Geleen
046-4750885
info@wauben.com
www.wauben.com

schaal A1: 1:100
datum: 19-09-2022
datum revisie: 26-09-2022
projectleider: Ir. Bas Wauben