Talud met hooiland
(bloem- en faunarijk grasland




Hekwerk met houten palen



Steilrand



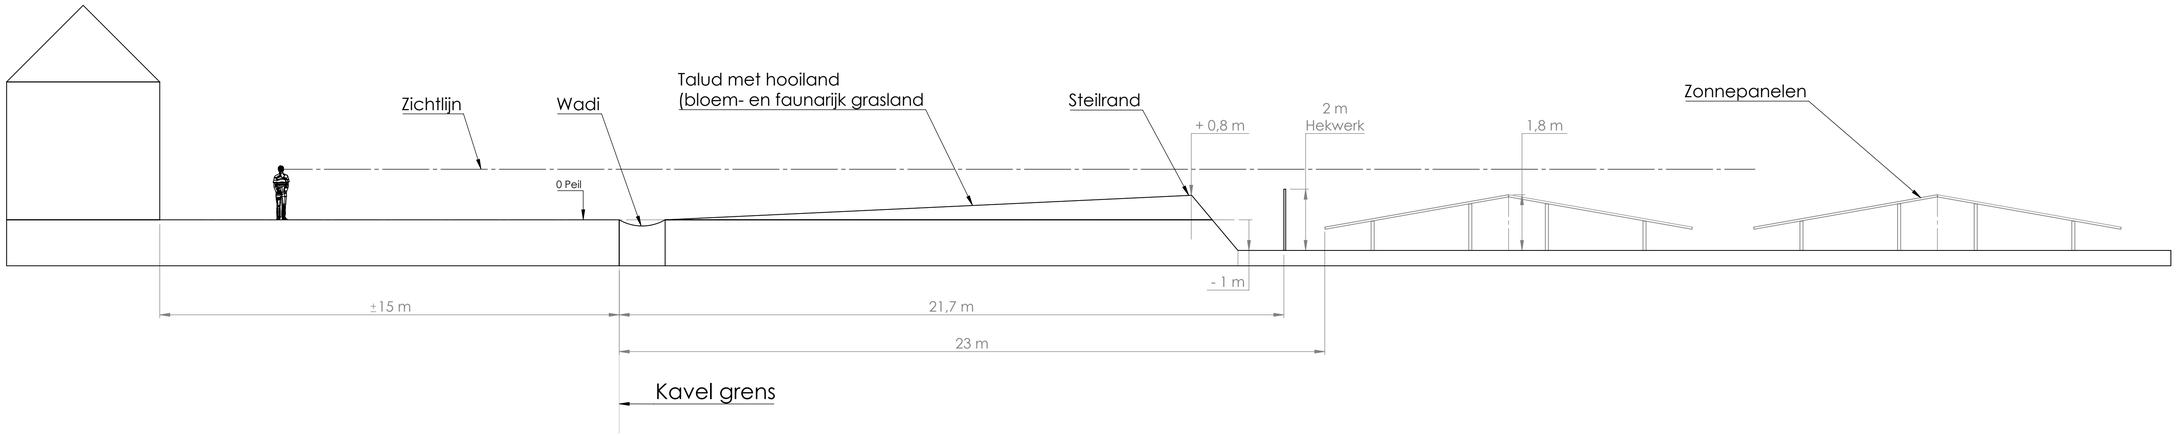

Wadi



DOORSNEDE A-A

Concept tekening

PROPRIETARY AND CONFIDENTIAL
THE INFORMATION CONTAINED IN THIS DRAWING IS THE SOLE PROPERTY OF RONALD ENGINEERING. ANY REPRODUCTION IN PART OR AS A WHOLE WITHOUT THE WRITTEN PERMISSION OF RONALD ENGINEERING IS PROHIBITED.

RONALD engineering
Varsseveldsestraatweg 70a
NL 7122 NM Aalten
T: +31 (0) 0543 - 842223
E: info@ronald-engineering.nl
I: www.ronald-engineering.nl

PROJECT: Ecopark - Aalten		CONFIG. Default				PROJECTION
FINISH: N/A	DEBUR AND BREAK SHARP EDGES	DRAWN: RH	CLIENT:	DXF / STP	REV.	0
		DATE: 23-3-2023	RH			
UNLESS OTHERWISE SPECIFIED: DIMENSIONS ARE IN MILLIMETERS		PROFILE:		METHODE: -		
FOR UNTOLERATED DIMENSIONS: CASTING : ISO 8062; WELDED PARTS : ISO 2768-V; MACHINED SURFACES : ISO 2768-M		TITLE: Doorsnede A-A				
MATERIAL:		DWG NO. 21100-14-0001				A1
72.08 [kg]		SCALE:1:100				SHEET 1 OF 1